

THE UNITED SYNAGOGUE ERUV COMMITTEE



FAX MESSAGE	
TO	London Borough of Barnet 081 202 8520
FROM	David Schreiber
SUBJECT	Eruv
DATE	29th November 1993

Attached please find a copy of the signed and witnessed Indemnity to Barnet Corporation and a facsimile of the cheque in the sum of £150 payable to the London Borough of Barnet.

I confirm that I will hand over the original Indemnity and cheque at the Site Meeting today.

David Schreiber

	BARCLAYS	<u>29 November 1993</u>
WHETSTONE & FINCHLEY BUSINESS CENTRE, 12 HIGH ROAD, WHETSTONE, LONDON, N20 0PB		20-95-61 BARCLAYS BANK PLC

Pay	<u>London Borough of Barnet</u>	only
	<u>One Hundred and Fifty Pounds</u>	<u>£150</u>
THE UNITED SYNAGOGUE ERUV COMMITTEE		

100000 211 20 956 11 8091970511

FAX 071-433 3934

Committee	Laurence Begner, Brian Berenblut, Edward Black, Joe Bloomberg, David Cohen, Daniel Drukarz, Alfie Frel, Jeremy Hershkov, Michael Goldblatt, David Marriott, Graham S Morris, Mark Moss, Michael Posen, David Schreiber, Syma Weinberg, Michael Weinstein
Rabbinic Panel	Rabbi Isaac Bernstein (Finchley), Dayan Ivan Binstock (Golders Green), Rabbi Edward Jackson (Hampstead Garden Suburb), Rabbi Alan Kimche (Ner Yisrael), Rabbi Sidney Silberg (Hendon)
Supervisory Authority	Chief Rabbi Dr. Jonathan Sacks, Dayan Chanoch Ehrentreu, Head of the London Beth Din
United Synagogue Liaison	Elkan Levy (Honorary Officer)
Technical Officer	Alan Perrin B.Sc.

IN CONSIDERATION OF THE MAYOR AND BURGESSES OF THE LONDON BOROUGH OF BARNET acting by the Council of the said Borough (hereinafter called "the Corporation") permitting DAVID ~~Abraham~~ SCHREIBER of 61 Brampton Grove Hendon London NW4 4AH (hereinafter called "the Applicant") to set up and display or cause to be set up and displayed an exhibit (as the same is defined in the First Schedule hereto) at each of the two locations (hereinafter called "the sites") described in the Second Schedule hereto on the date and at the times referred to in the Second Schedule hereto the Applicant HEREBY AGREES:

1. To indemnify and keep indemnified the Corporation their officers servants and agents from and against all claims demands proceedings damages expenses and costs that may be made or instituted against them in respect of any damage or injury sustained or caused to any person article or thing whatsoever as a result directly or indirectly of the setting up display presence dismantling or removal of the exhibits the subject of this permission or either of them or any part or parts thereof and which but for the granting of this permission would not have arisen PROVIDED that such liability shall not exceed £2,000,000 in respect of one occurrence or series of occurrences consequent on one original cause

2. To effect such insurance as is necessary to cover all claims and liabilities that may arise under Clause 1 hereof

3. Not to do or omit or permit or suffer to be done anything that could cause the policy of insurance as referred to in Clause 1 hereof to become void or voidable wholly or in part

4. To ensure that the exhibits the subject of this permission

are set up maintained displayed dismantled and removed safely to the reasonable satisfaction of the Corporation and so as to avoid (a) the risk of damage or injury to persons or property and (b) obstruction of or interference with highway traffic

5. To ensure that the conditions in this Indemnity are complied with and to comply with all reasonable directions that may be given by or on behalf of the Corporation

6. To ensure that the exhibits the subject of this permission are not set up before 1.00 p.m. on Monday, 29th November 1993 and that they are removed from the sites (causing no damage or injury whatsoever to the sites or any other property or to any person) by 5.00 p.m. on Monday 29th November 1993

7. To pay to the Corporation the sum of one hundred and fifty pounds (£150.00) by way of a contribution towards its legal costs involved in this matter

DATED this 29th day of November One thousand nine hundred and ninety-three

1/1 Schreiber please sign here

Signed by the said
DAVID A. SCHREIBER
in the presence of:-

) David Schreiber ✓
)

Name of Witness EDWARD BLACK
Address of Witness 40 MIDHOLM LONDON NW11 6LN
Occupation of Witness LAWYER
.....

THE FIRST SCHEDULE

"exhibit" means a pair of poles positioned vertically with a length of wire affixed to and suspended reasonably tautly between the respective tops of the two poles

"pole" means a straight pole approximately 5.5 metres in length and approximately 150 mm in diameter

"wire" means Drennan Special Matt Subsurface Green Fly Leader fishing wire having a diameter of approximately 0.3 mm or wire of similar dimension and specification

THE SECOND SCHEDULE


The sites:

The two locations described on, and by reference to the key to, the plans annexed hereto as "site of exhibit"

The date and times:

Monday, 29th November 1993
at any time or times between 1.00 p.m. and 5.00 p.m.


LOCATION 05a SUNNYSIDE. VW2

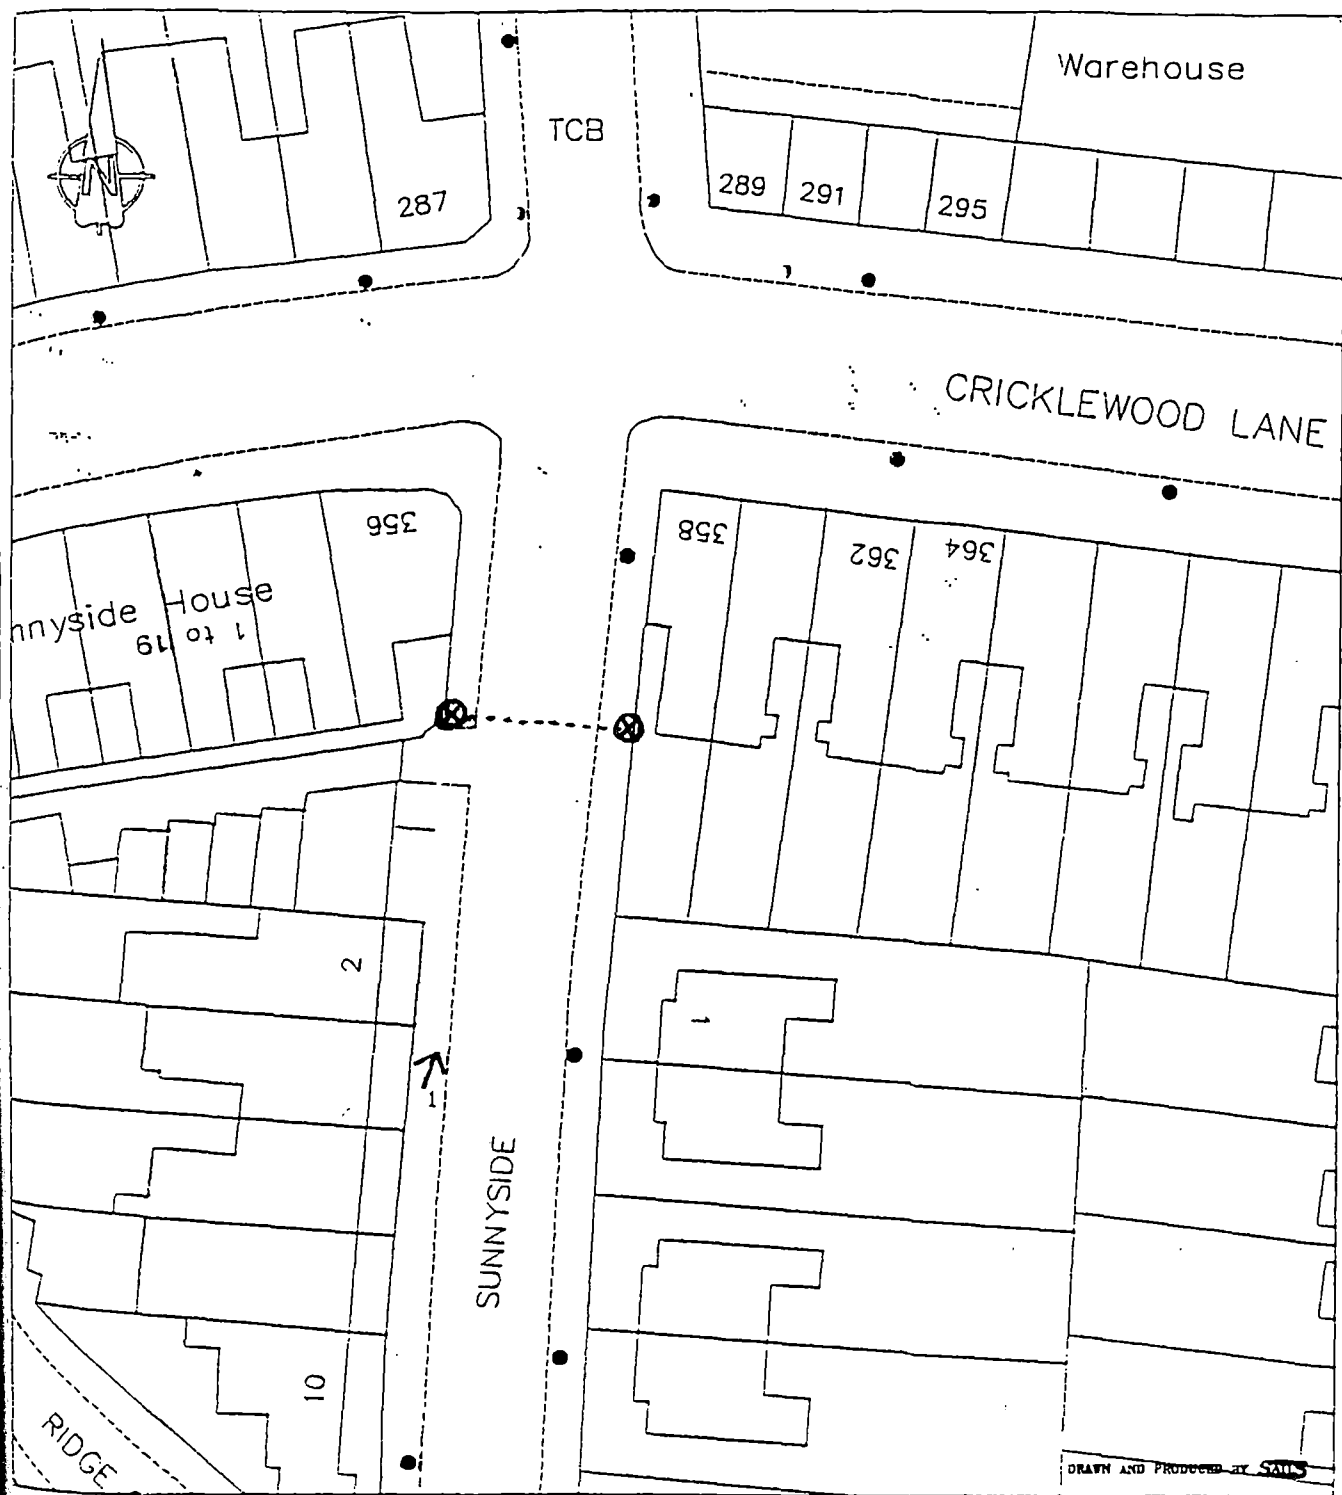

- KEY
- POLE
- WIRE
- ⊗ SITE OF EXHIBIT
- EXISTING LAMP POST
 - EXISTING TRAFFIC/PEDESTRIAN SIGNAL
 - EXISTING TELEGRAPH POLE
 - EXISTING HIGHWAY WARNING/DIRECTION SIGN
 - EXISTING BUS STOP
 - BELISHA BEACON
 - EXISTING TREE
 - ← LOCATION AND DIRECTION OF PHOTOGRAPH


TOWN AND COUNTRY PLANNING
ACT 1990
APPEAL UNDER S.78
RELATING TO
VARIOUS LOCATIONS IN
THE LONDON BOROUGH
OF BARNET

SCALE 1:500

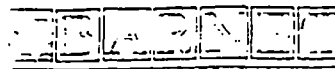

TECHNICAL SERVICES, PLANNING GROUP

LOCATION 13 WILDWOOD ROAD, N.W.11.

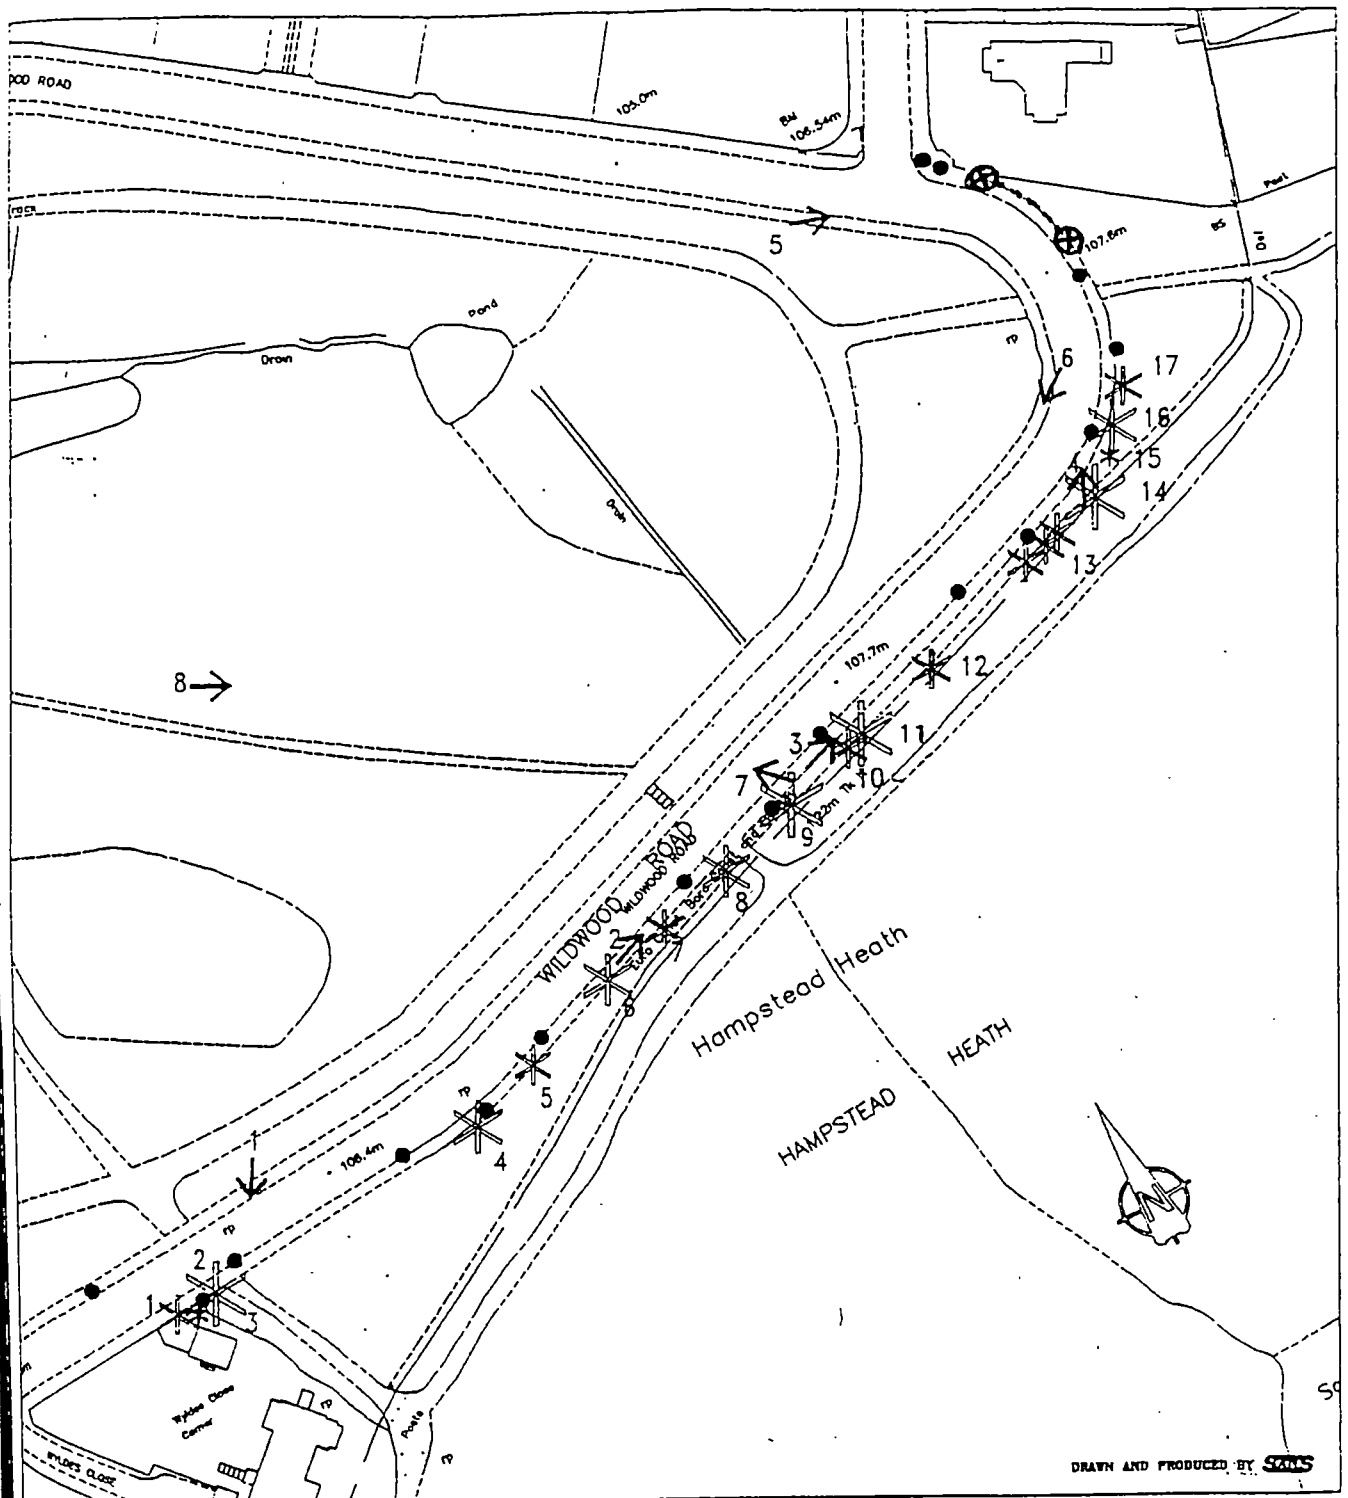

- KEY**
- ⊗ POLE WIRE
 - ⊗ SITE OF EXHIBIT
 - EXISTING LAMP POST
 - EXISTING TRAFFIC/PEDESTRIAN SIGNAL
 - EXISTING TELEGRAPH POLE
 - EXISTING HIGHWAY WARNING/DIRECTION SIGN
 - EXISTING BUS STOP
 - BELISHA BEACON
 - * EXISTING TREE
 - ← LOCATION AND DIRECTION OF PHOTOGRAPH

TOWN AND COUNTRY PLANNING
ACT 1990
APPEAL UNDER S.78
RELATING TO
VARIOUS LOCATIONS IN
THE LONDON BOROUGH
OF BARNET

SCALE 1:1250



TECHNICAL SERVICES, PLANNING GROUP

Dated

1993



D A SCHREIBER

- TO -

BARNET CORPORATION

INDEMNITY

in respect of the display of
exhibits on the highway in the
London Borough of Barnet



Ref: COM.15231.JMP/KTS

