




Initiated by JDK Drawn by CB Checked by KEB Date 19.12.00	SCHEME: THE UNITED SYNAGOGUE ERUV POLE No. 1 26 COLINDEEP LANE, HENDON, NW4	Andrew Barry-Purrsell, LLB MA, Head of Development and Regeneration,	
	TITLE: PROPOSED ERUV LICENCE	London Borough of Barnet, Barnet House, 1255 High Road, Whetstone, London, N20 0EJ. Tel. 020 8359 2000	DRAWING No. 22346/1
	Scales 1:1250 & 1:50		Acadjob Ref. /draft/22346_1.dwg
	Based upon the Ordnance Survey mapping with the permission of the Controller of Her Majesty's Stationery Office © Crown copyright. Unauthorised reproduction infringes Crown copyright and may lead to prosecution or civil proceedings. London Borough of Barnet 1/000000 1/0000		


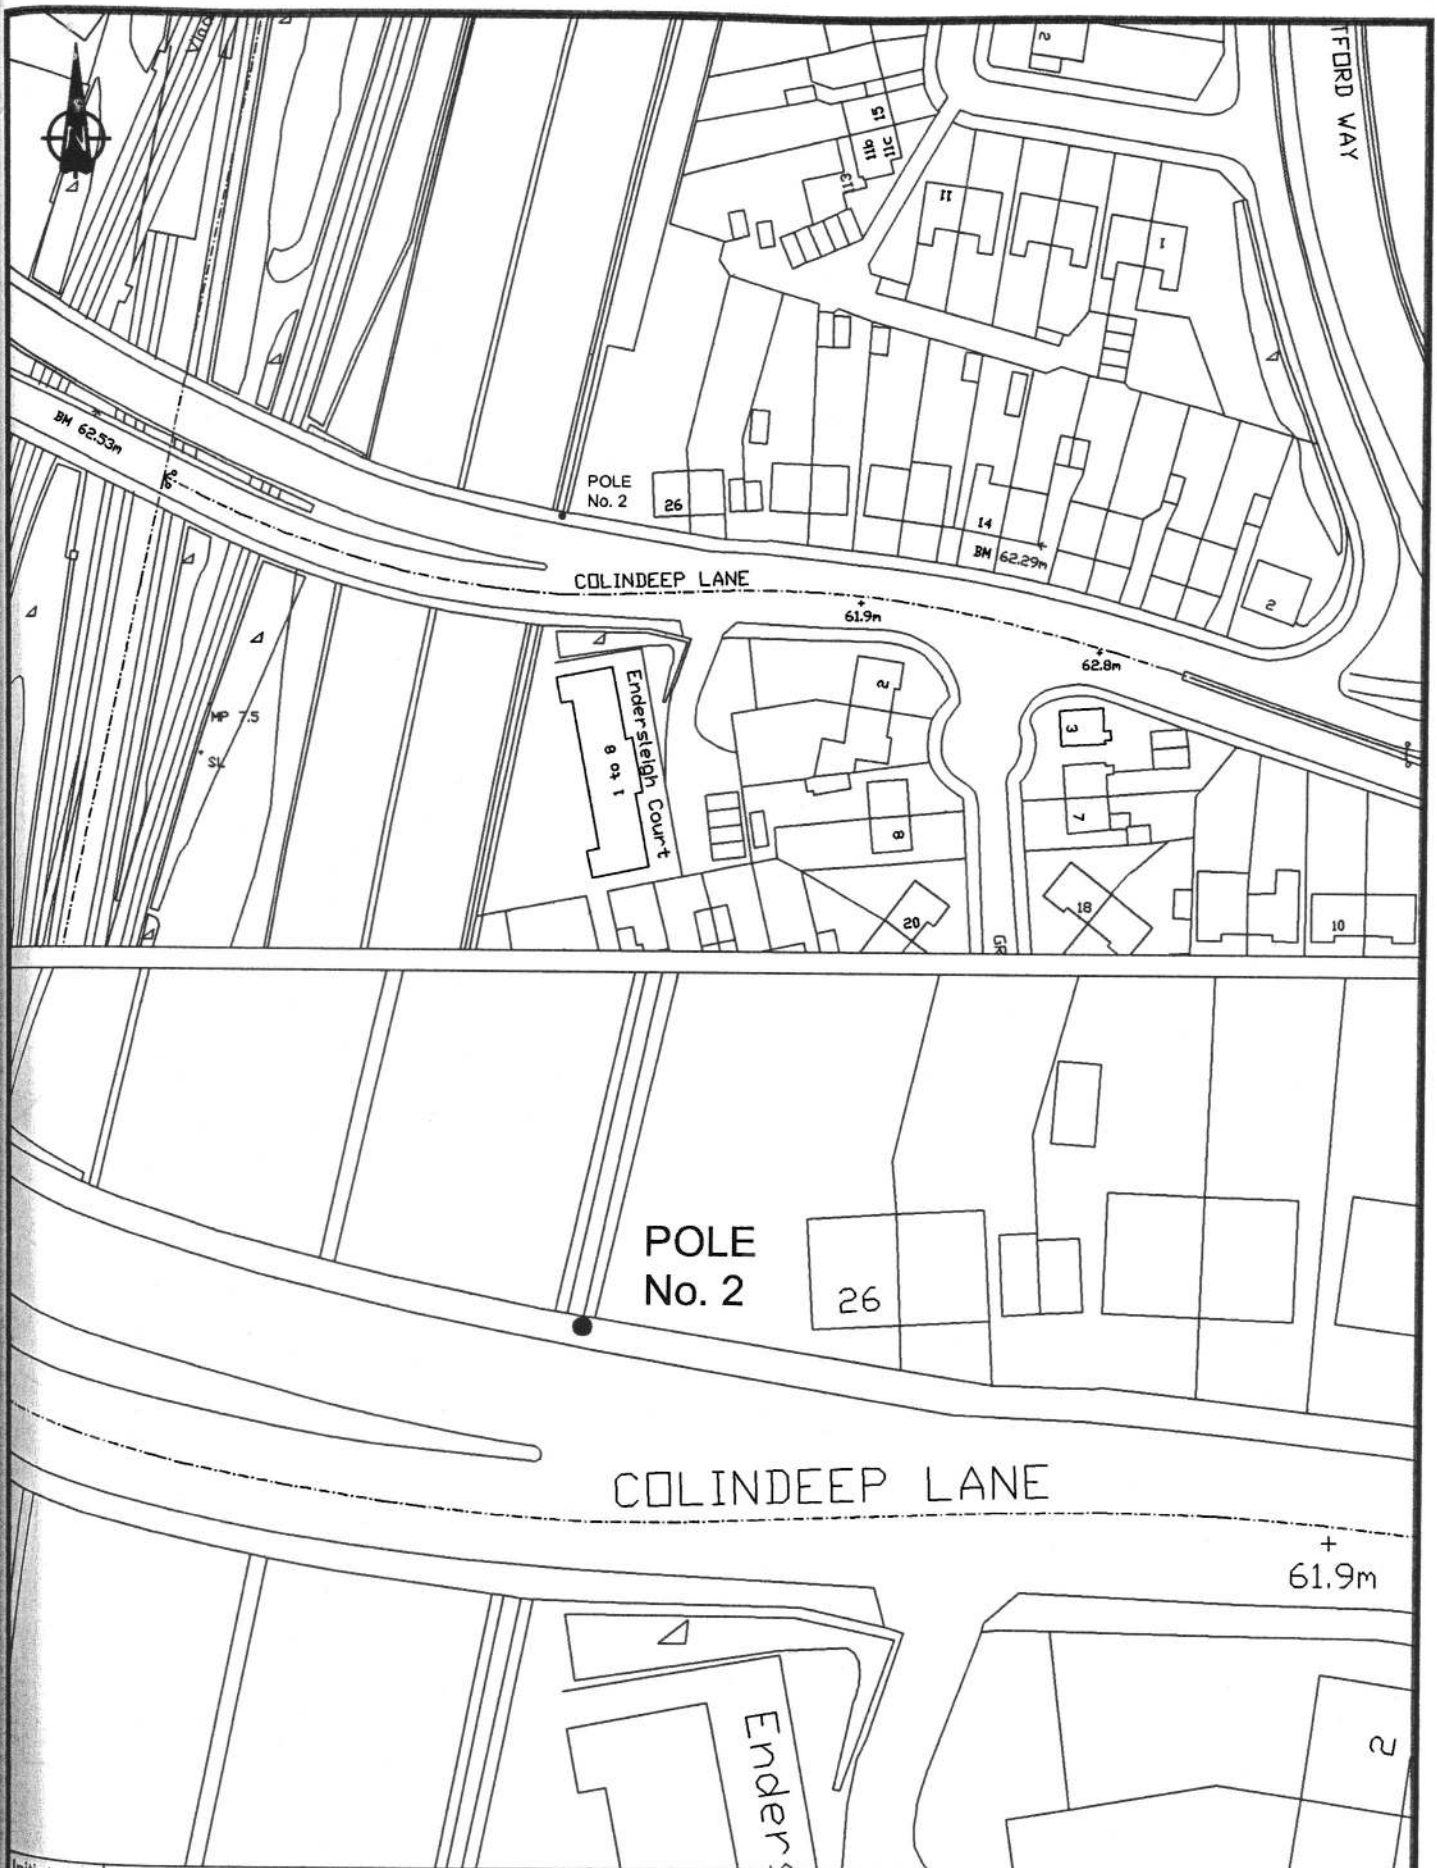


Initiated by JDK	SCHEME: THE UNITED SYNAGOGUE ERUV POLE No. 2 26 COLINDEEP LANE, HENDON, NW4	Andrew Barry-Purssell, LLB MA, Head of Development and Regeneration,	
Drawn by CB			
Checked by KEB	TITLE: PROPOSED ERUV LICENCE	London Borough of Barnet, Barnet House, 1255 High Road, Whetstone, London, N20 0EJ. Tel. 020 8359 2000	DRAWING No. 22346/2
Date 19.12.00			Acadjob Ref. /draft/22346_2.dwg
Scales	1:1250 & 1:50		

Based upon the Ordnance Survey mapping with the permission of the Controller of Her Majesty's Stationary Office © Crown copyright.
 Unauthorised reproduction infringes Crown copyright and may lead to prosecution or civil proceedings. London Borough of Barnet 1/00/0000



Playing Field

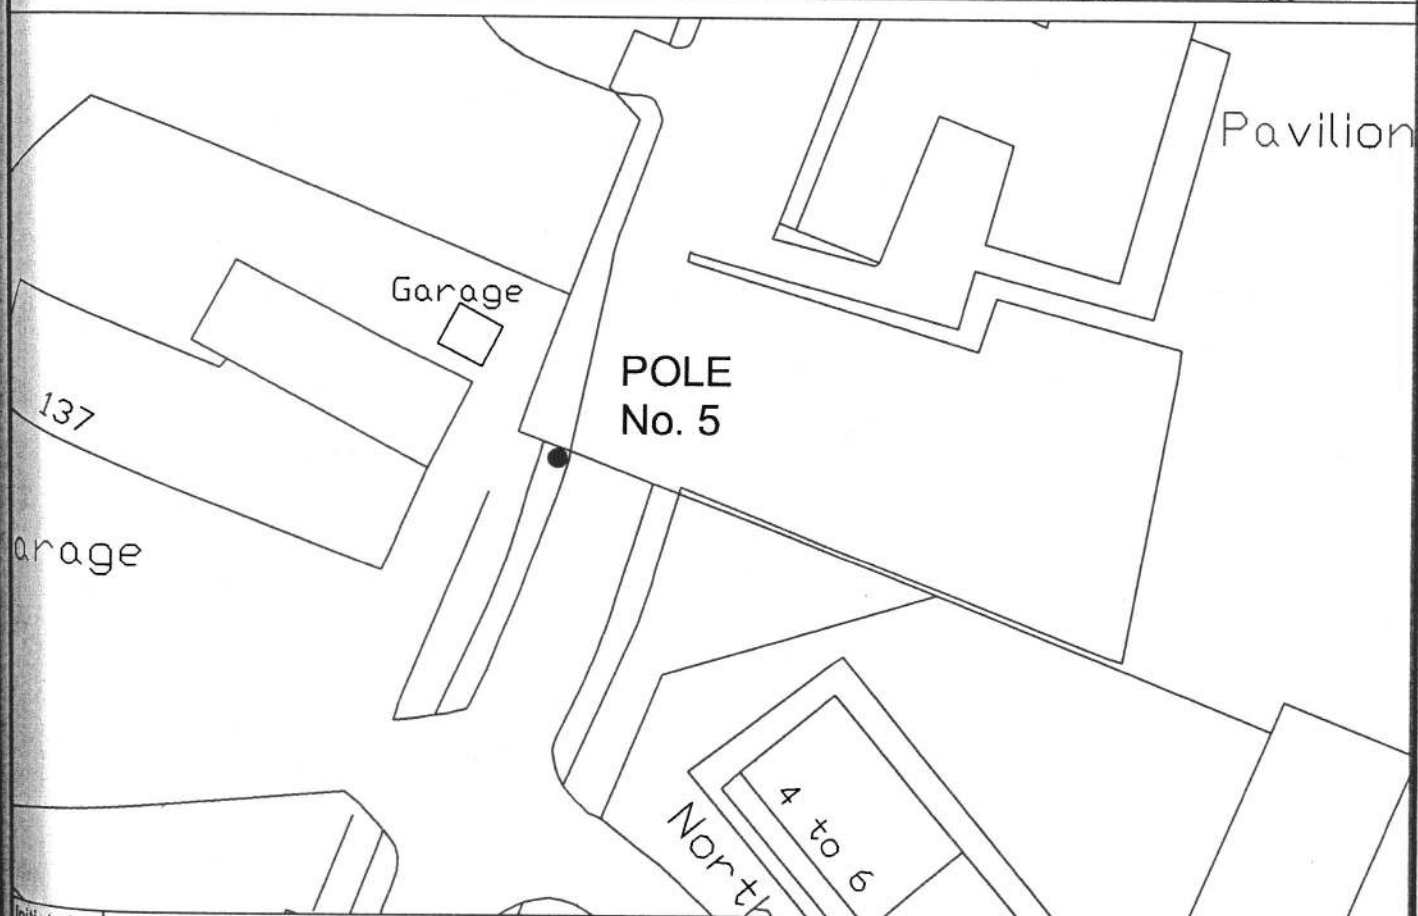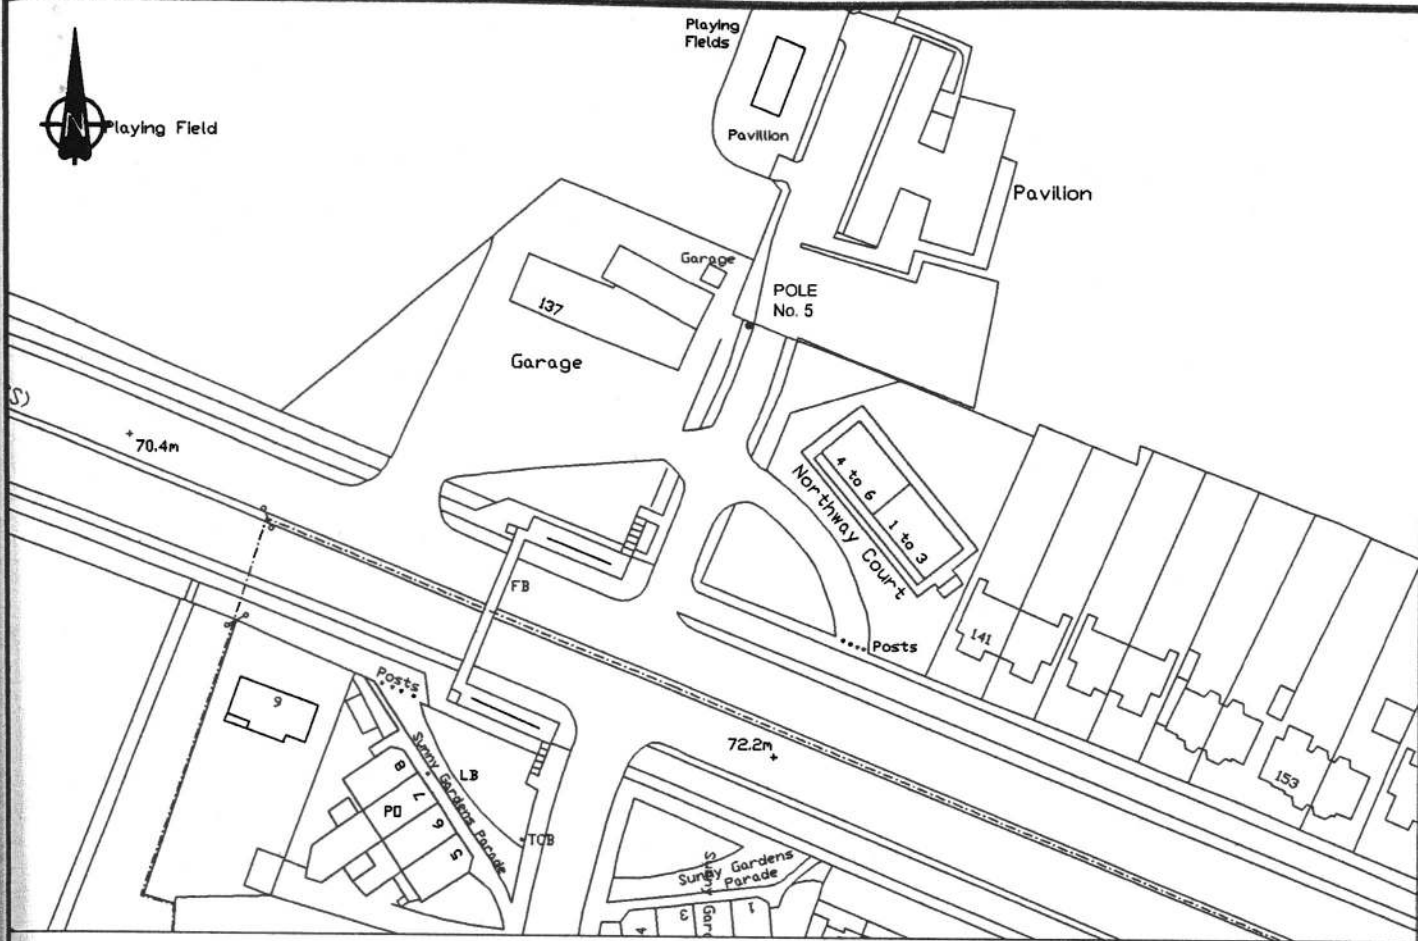

Initiated
by JDK
Drawn
by CB
Checked
by KEB
Date
19.12.00

SCHEME:
THE UNITED SYNAGOGUE ERUV
POLE No. 5
GREAT NORTH WAY, ENTRANCE TO COPTHALL
PLAYING FIELDS, HENDON, NW4

TITLE:
PROPOSED ERUV LICENCE

Scales 1:1250 & 1:50

Andrew Barry-Purssell, LLB MA,
Head of Development and Regeneration,

London Borough of Barnet,
Barnet House,
1255 High Road,
Whetstone,
London, N20 0EJ.
Tel. 020 8359 2000

BARNET
LONDON BOROUGH
SURVEY SECTION



DRAWING No.

22346/5

Acadjob Ref. /draft/22346_5.dwg




Playing Field

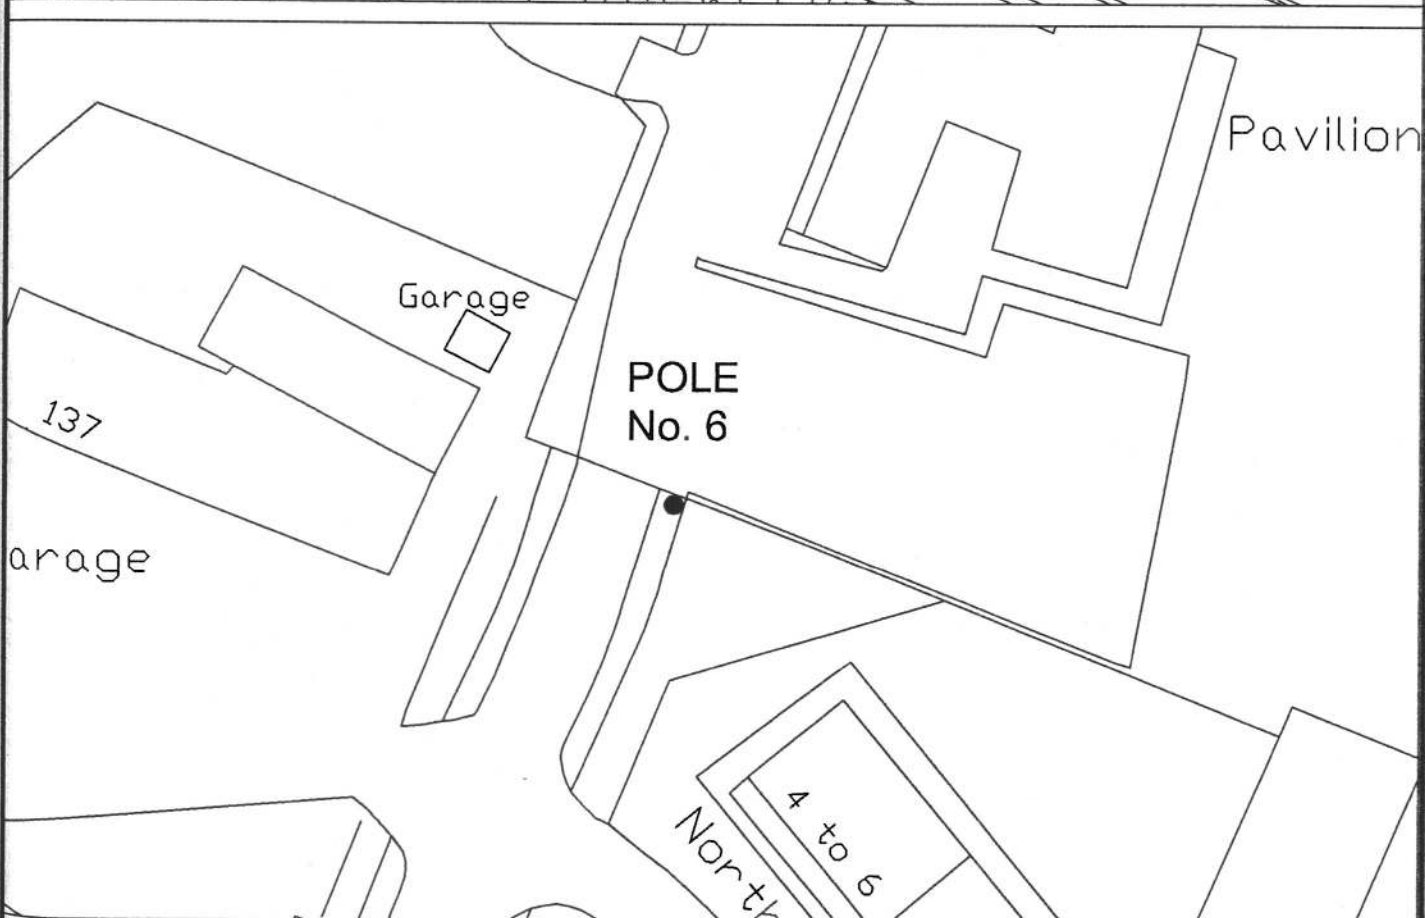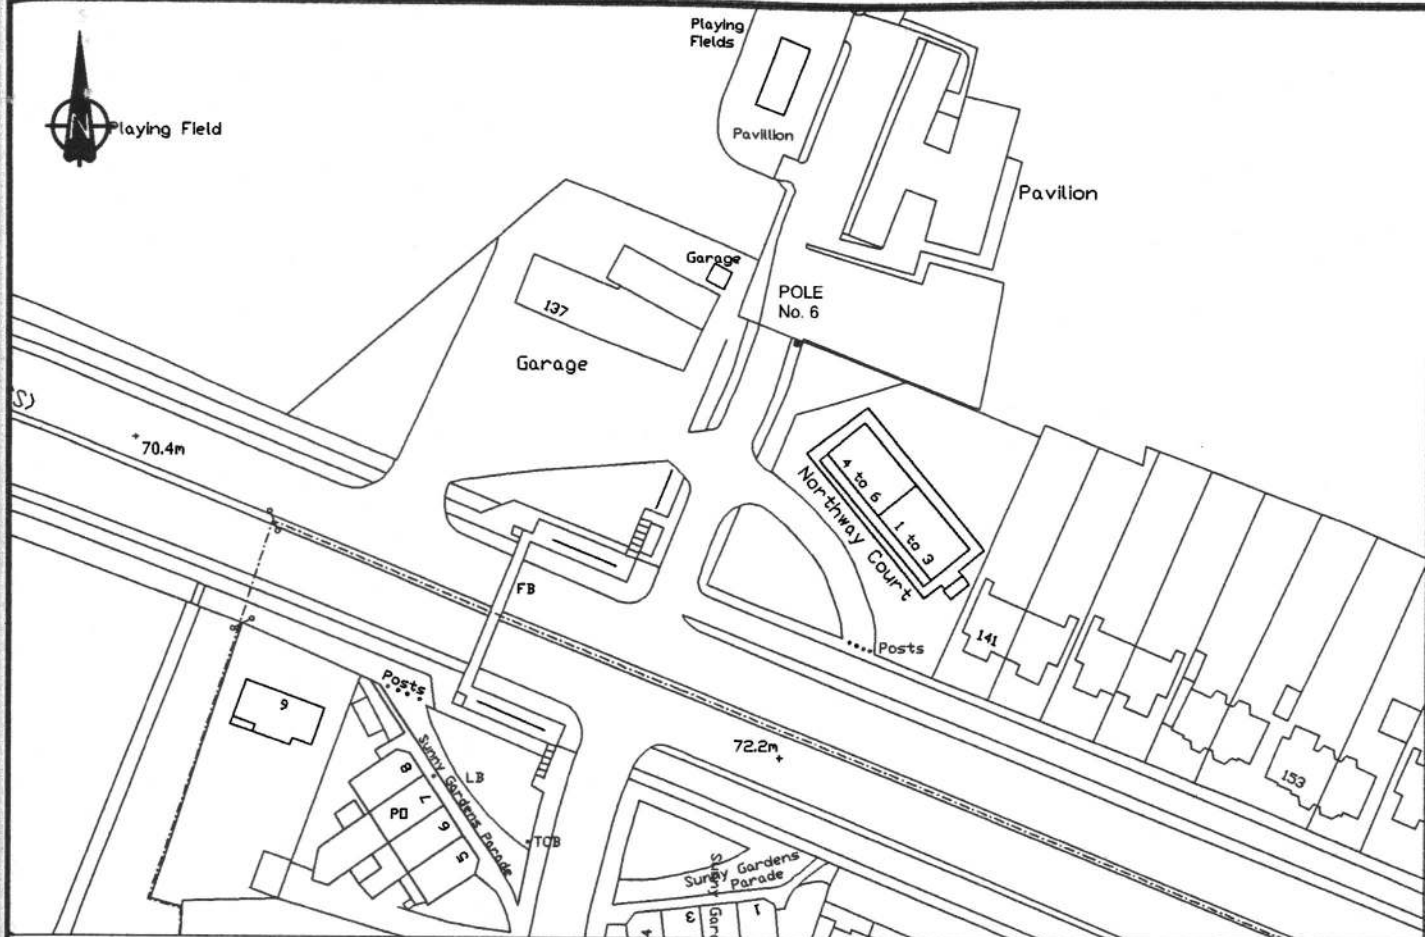

Initiated by JDK	SCHEME: THE UNITED SYNAGOGUE ERUV POLE No. 6	Andrew Barry-Purcell, LLB MA, Head of Development and Regeneration,	 LONDON BOROUGH SURVEY SECTION
Drawn by CB	GREAT NORTH WAY, ENTRANCE TO COTHALL PLAYING FIELDS, HENDON, NW4		
Checked by KEB	TITLE: PROPOSED ERUV LICENCE	London Borough of Barnet, Barnet House, 1255 High Road, Whetstone, London, N20 0EJ. Tel. 020 8359 2000	DRAWING No.
Date 19.12.00	Scales 1:1250 & 1:50		22346/6
			Acadjob Ref. /draft/22346_6.dwg

Based upon the Ordnance Survey mapping with the permission of the Controller of Her Majesty's Stationery Office©Crown copyright.
Unauthorized reproduction infringes Crown copyright and may lead to prosecution without notice. London Borough of Barnet 1400000 4000

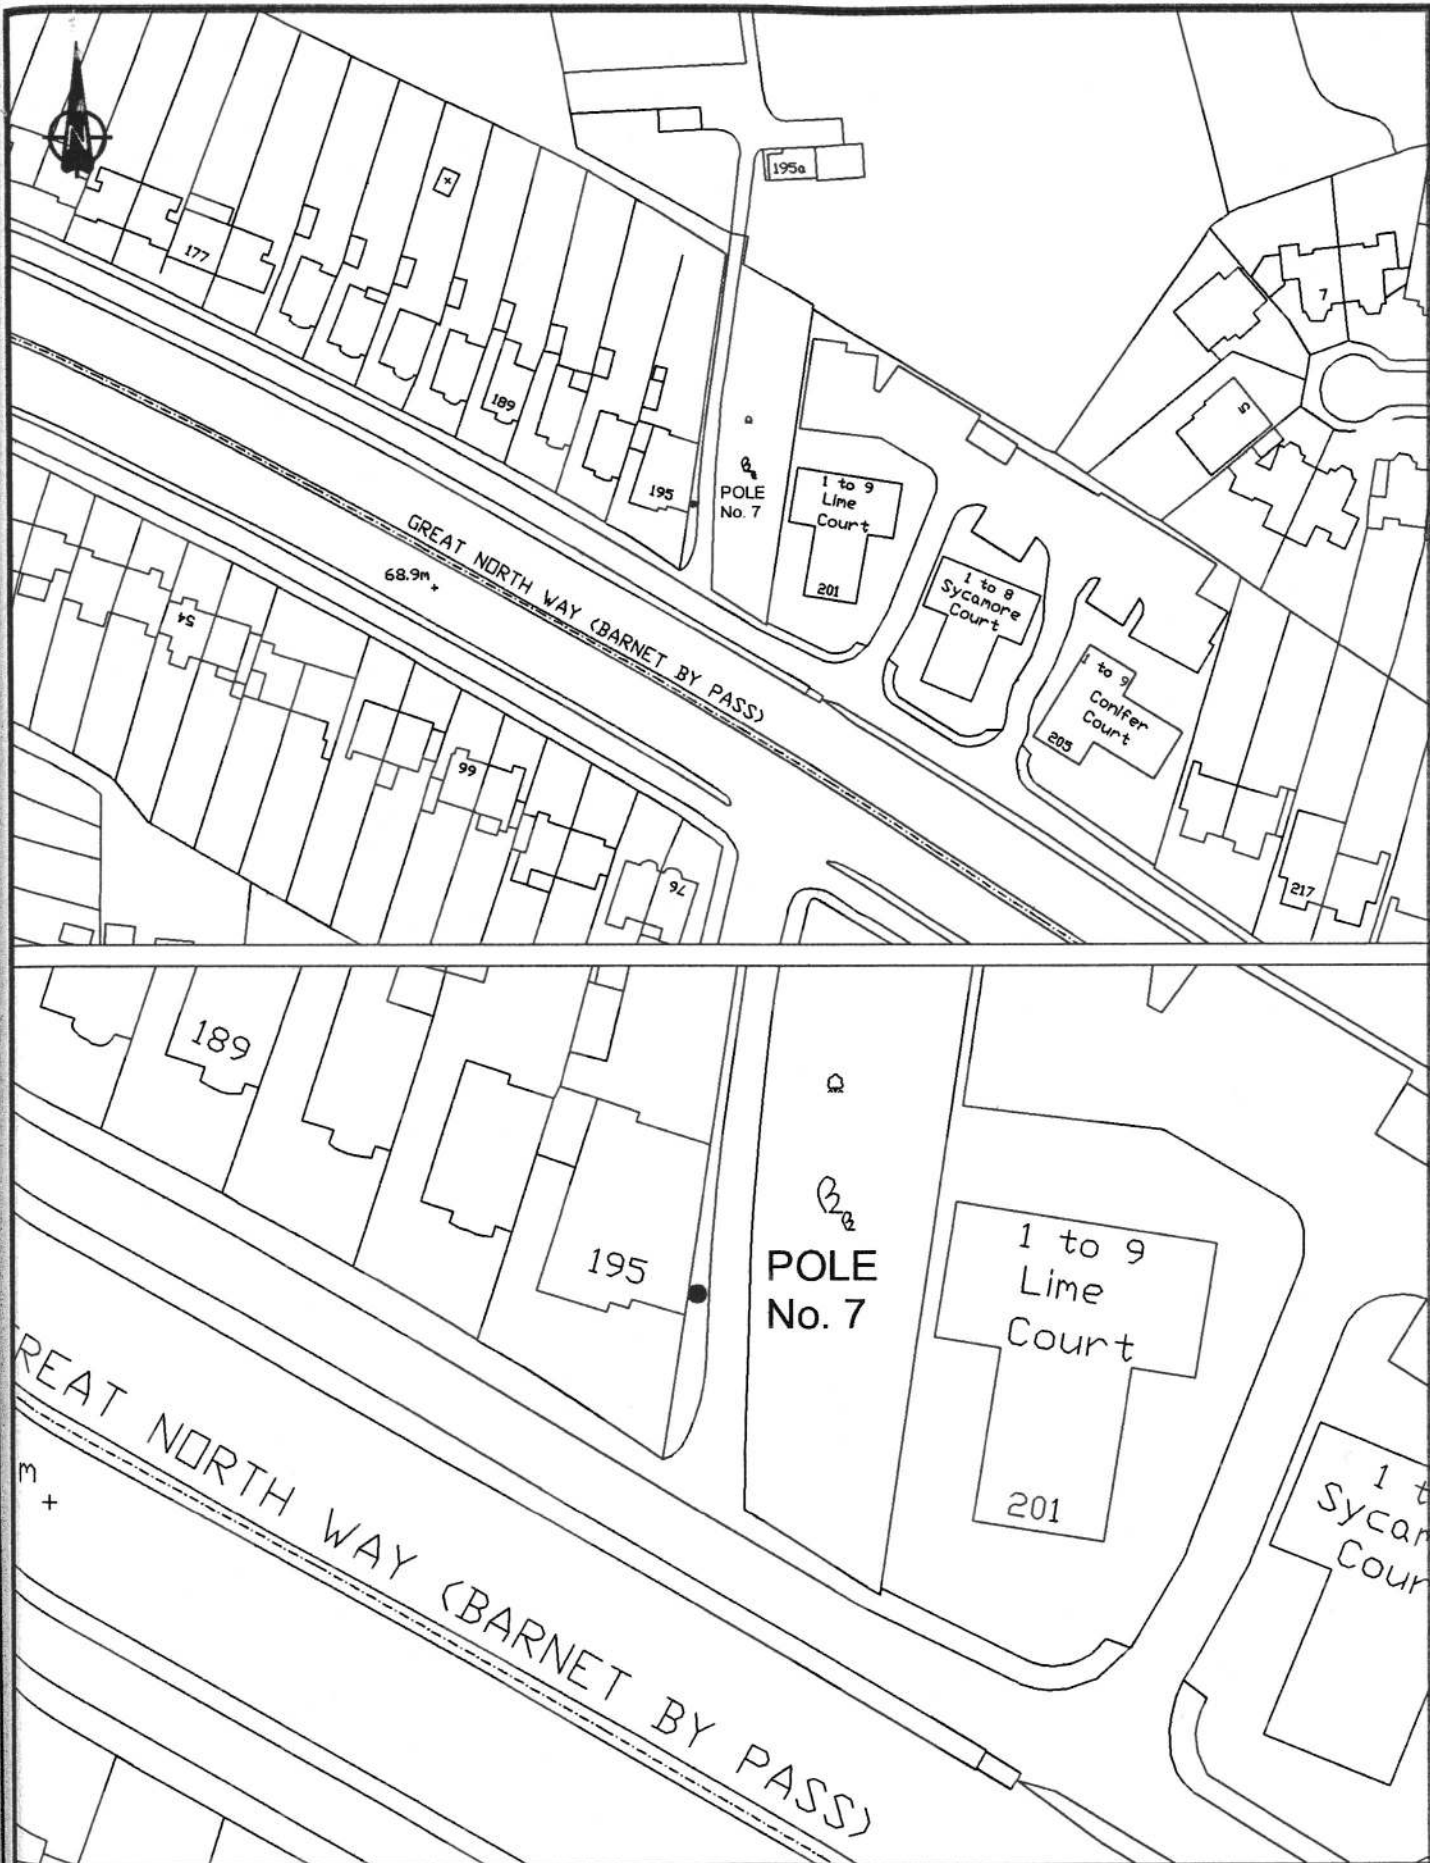

Initiated by JDK	SCHEME: THE UNITED SYNAGOGUE ERUV POLE No. 7 GREAT NORTH WAY, FOOTPATH TO ALLOTMENTS, HENDON, NW4	Andrew Barry-Purcell, LLB MA, Head of Development and Regeneration,	
Drawn by CB	TITLE: PROPOSED ERUV LICENCE	London Borough of Barnet, Barnet House, 1255 High Road, Whetstone, London, N20 0EJ. Tel. 020 8359 2000	DRAWING No. 22346/7 Acadjob Ref. /draft/22346_7.dwg
Checked by KEB	Scales 1:1250 & 1:50		
Date 19.12.00			


Based upon the Ordnance Survey mapping with the permission of the Controller of Her Majesty's Stationery Office © Crown copyright.
 Unauthorised reproduction infringes Crown copyright and may lead to prosecution or civil proceedings. London Borough of Barnet 1/08/2001 1000



Initiated by JDK	SCHEME: THE UNITED SYNAGOGUE ERUV POLE No. 8 GREAT NORTH WAY, FOOTPATH TO ALLOTMENTS, HENDON, NW4	Andrew Barry-Pursell, LLB MA, Head of Development and Regeneration,	 LONDON BOROUGH SURVEY SECTION
Drawn by CB			
Checked by KEB	TITLE: PROPOSED ERUV LICENCE	London Borough of Barnet, Barnet House, 1255 High Road, Whetstone, London, N20 0EJ. Tel. 020 8359 2000	DRAWING No. 22346/8
Date 24.5.99	Scales 1:1250 & 1:50		Acadjob Ref. /draft/22346_8.dwg


Based upon the Ordnance Survey mapping with the permission of the Controller of Her Majesty's Stationery Office © Crown copyright.

Unauthorized reproduction infringes Crown copyright and may lead to prosecution and/or civil proceedings. London Borough of Barnet 1/99/2000 1000

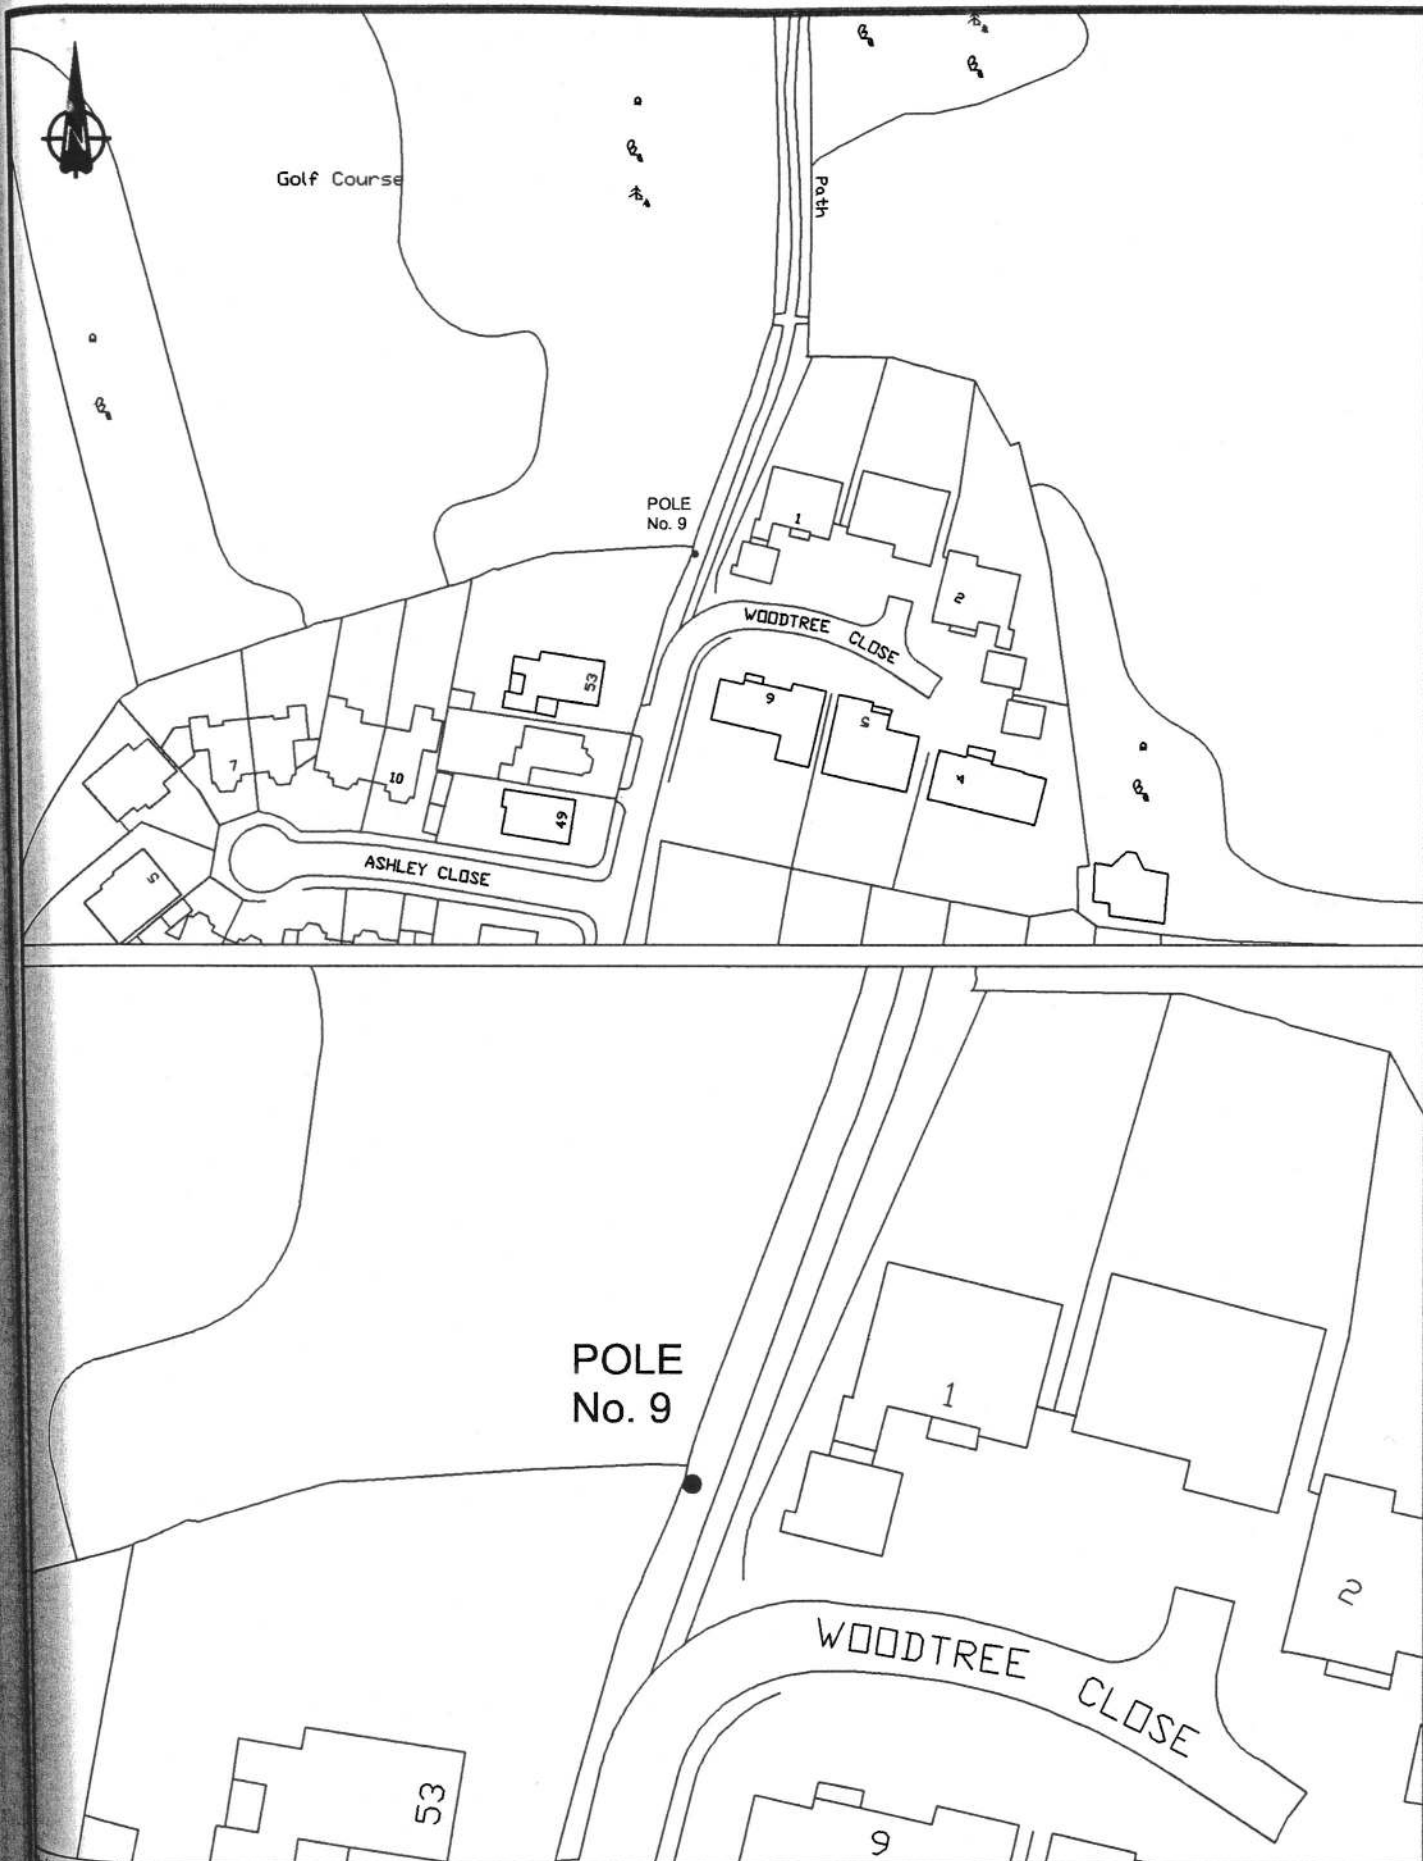

Initiated by JDK
 Drawn by CB
 Checked by KEB
 Date 24.5.99

SCHEME: THE UNITED SYNAGOGUE ERUV POLE No. 9 FOOTPATH AT THE NORTH END OF ASHLEY LANE, HENDON, NW4	Andrew Barry-Purssell, LLB MA, Head of Development and Regeneration,	
TITLE: PROPOSED ERUV LICENCE	London Borough of Barnet, Barnet House, 1255 High Road, Whetstone, London, N20 0EJ. Tel. 020 8359 2000	DRAWING No. 22346/9
Scales 1:1250 & 1:50		Acadjob Ref. /drafl/22346_9.dwg

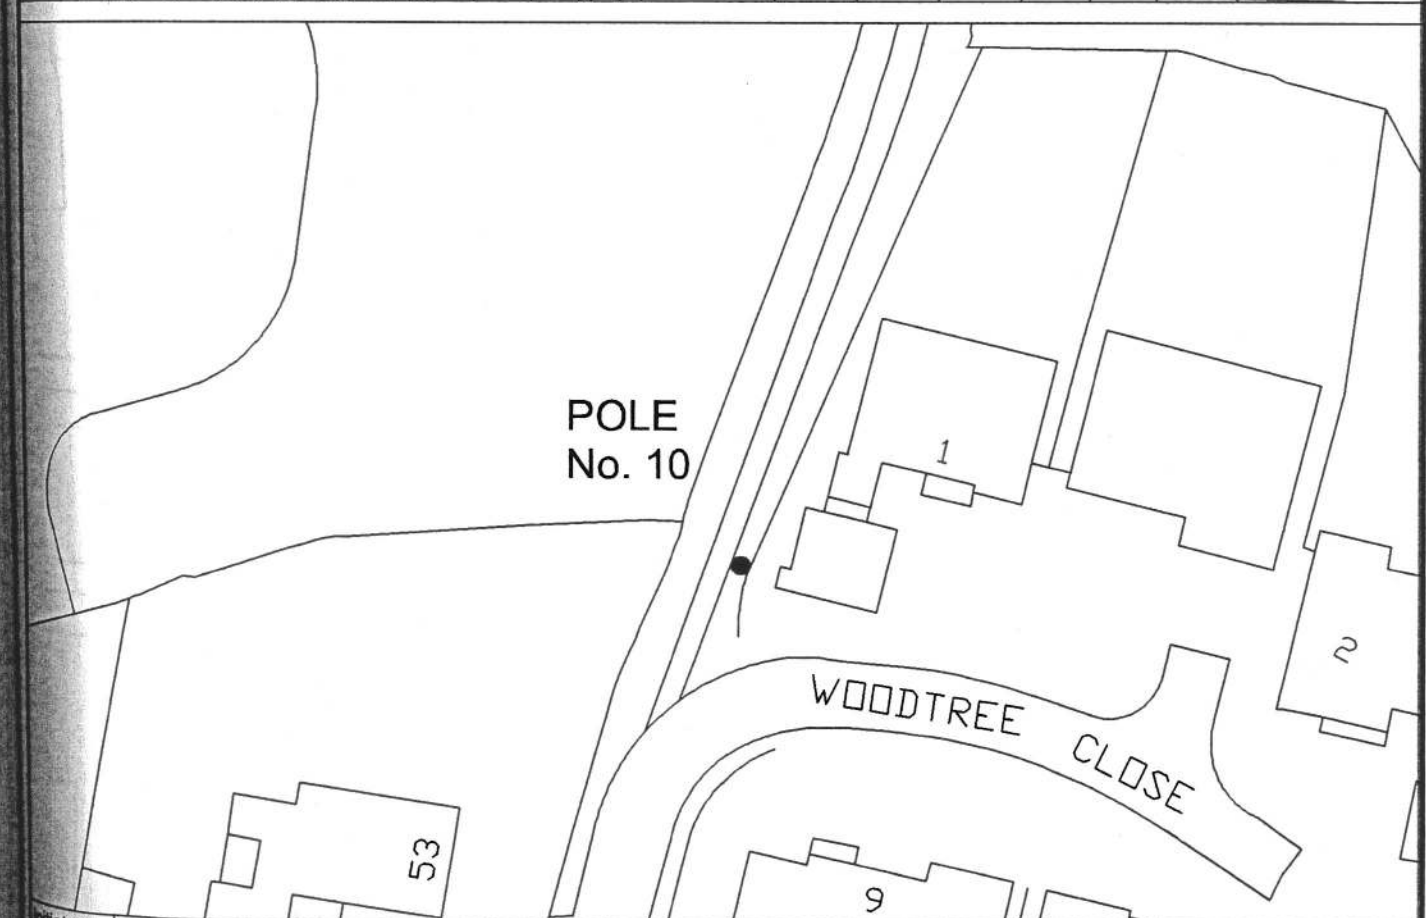

Initiated
by JDK
Drawn
by CB
Checked
by KEB
Date
19.12.00

SCHEME:
THE UNITED SYNAGOGUE ERUV
POLE No. 10
FOOTPATH AT THE NORTH END OF
ASHLEY LANE, HENDON, NW4

TITLE:
PROPOSED ERUV LICENCE

Scales 1:1250 & 1:50

Andrew Barry-Purcell, LLB MA,
Head of Development and Regeneration,


London Borough of Barnet,
Barnet House,
1255 High Road,
Whetstone,
London, N20 0EJ.
Tel. 020 8359 2000

BARNET
LONDON BOROUGH
SURVEY SECTION

DRAWING No.

22346/10


Acadjob Ref. /draft/22346_10.dwg

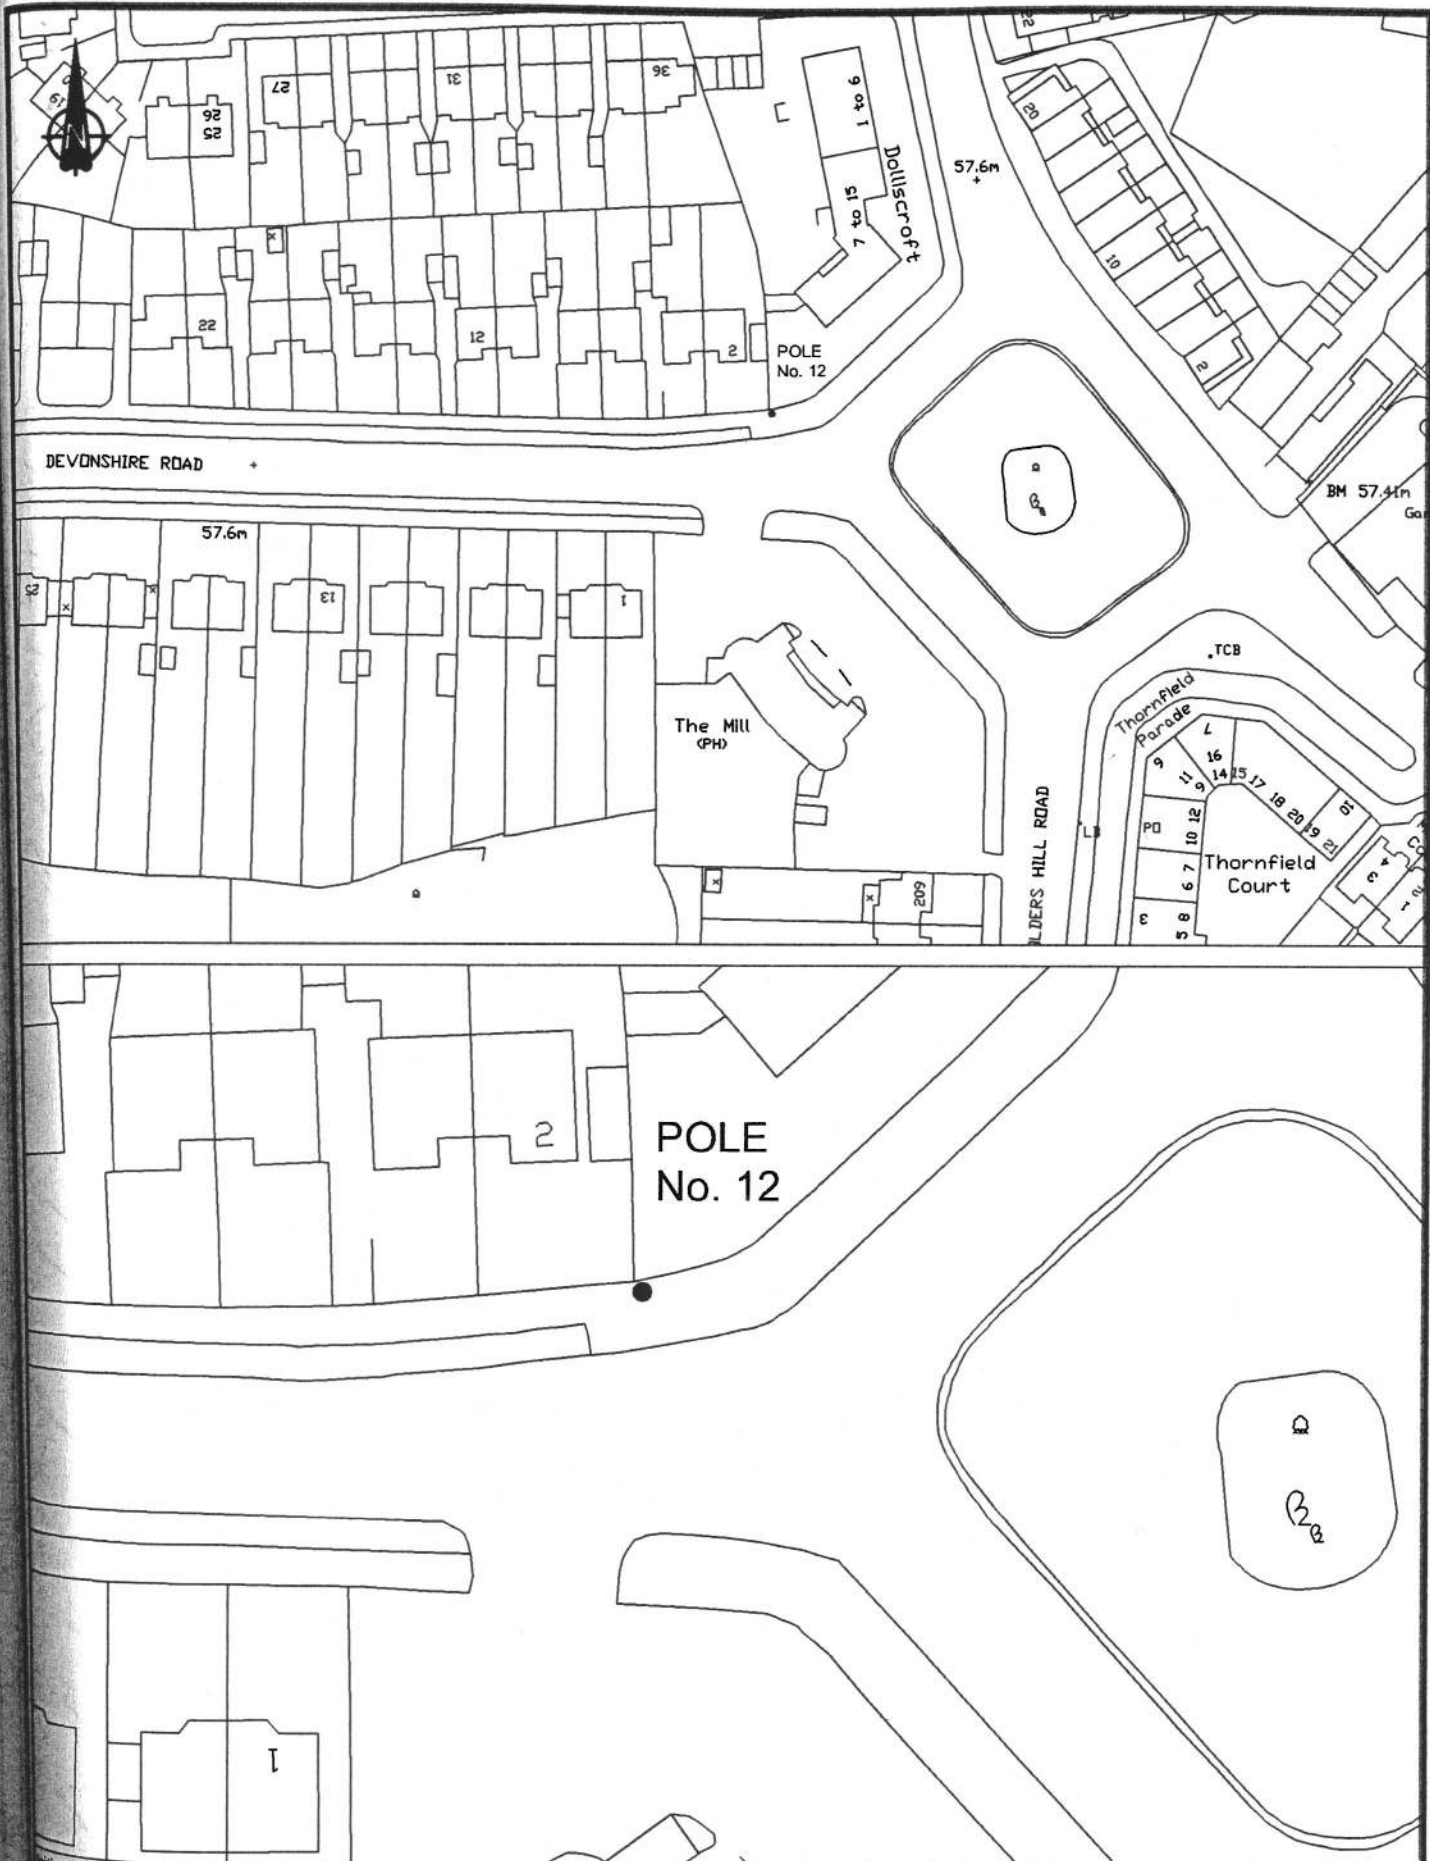

Initiated by JKD
 Drawn by CB
 Checked by KEB
 Date 05.01

SCHEME: THE UNITED SYNAGOGUE ERUV POLE No. 12 DEVONSHIRE ROAD, MILL HILL, NW7	Andrew Barry-Purcell, LLB MA, Head of Development and Regeneration,	
TITLE: PROPOSED ERUV LICENCE	London Borough of Barnet, Barnet House, 1255 High Road, Whetstone, London, N20 0EJ. Tel. 020 8359 2000	DRAWING No. 22346/12 Acadjob Ref. /draft/22346_12.dwg

Scales 1:1250 & 1:50

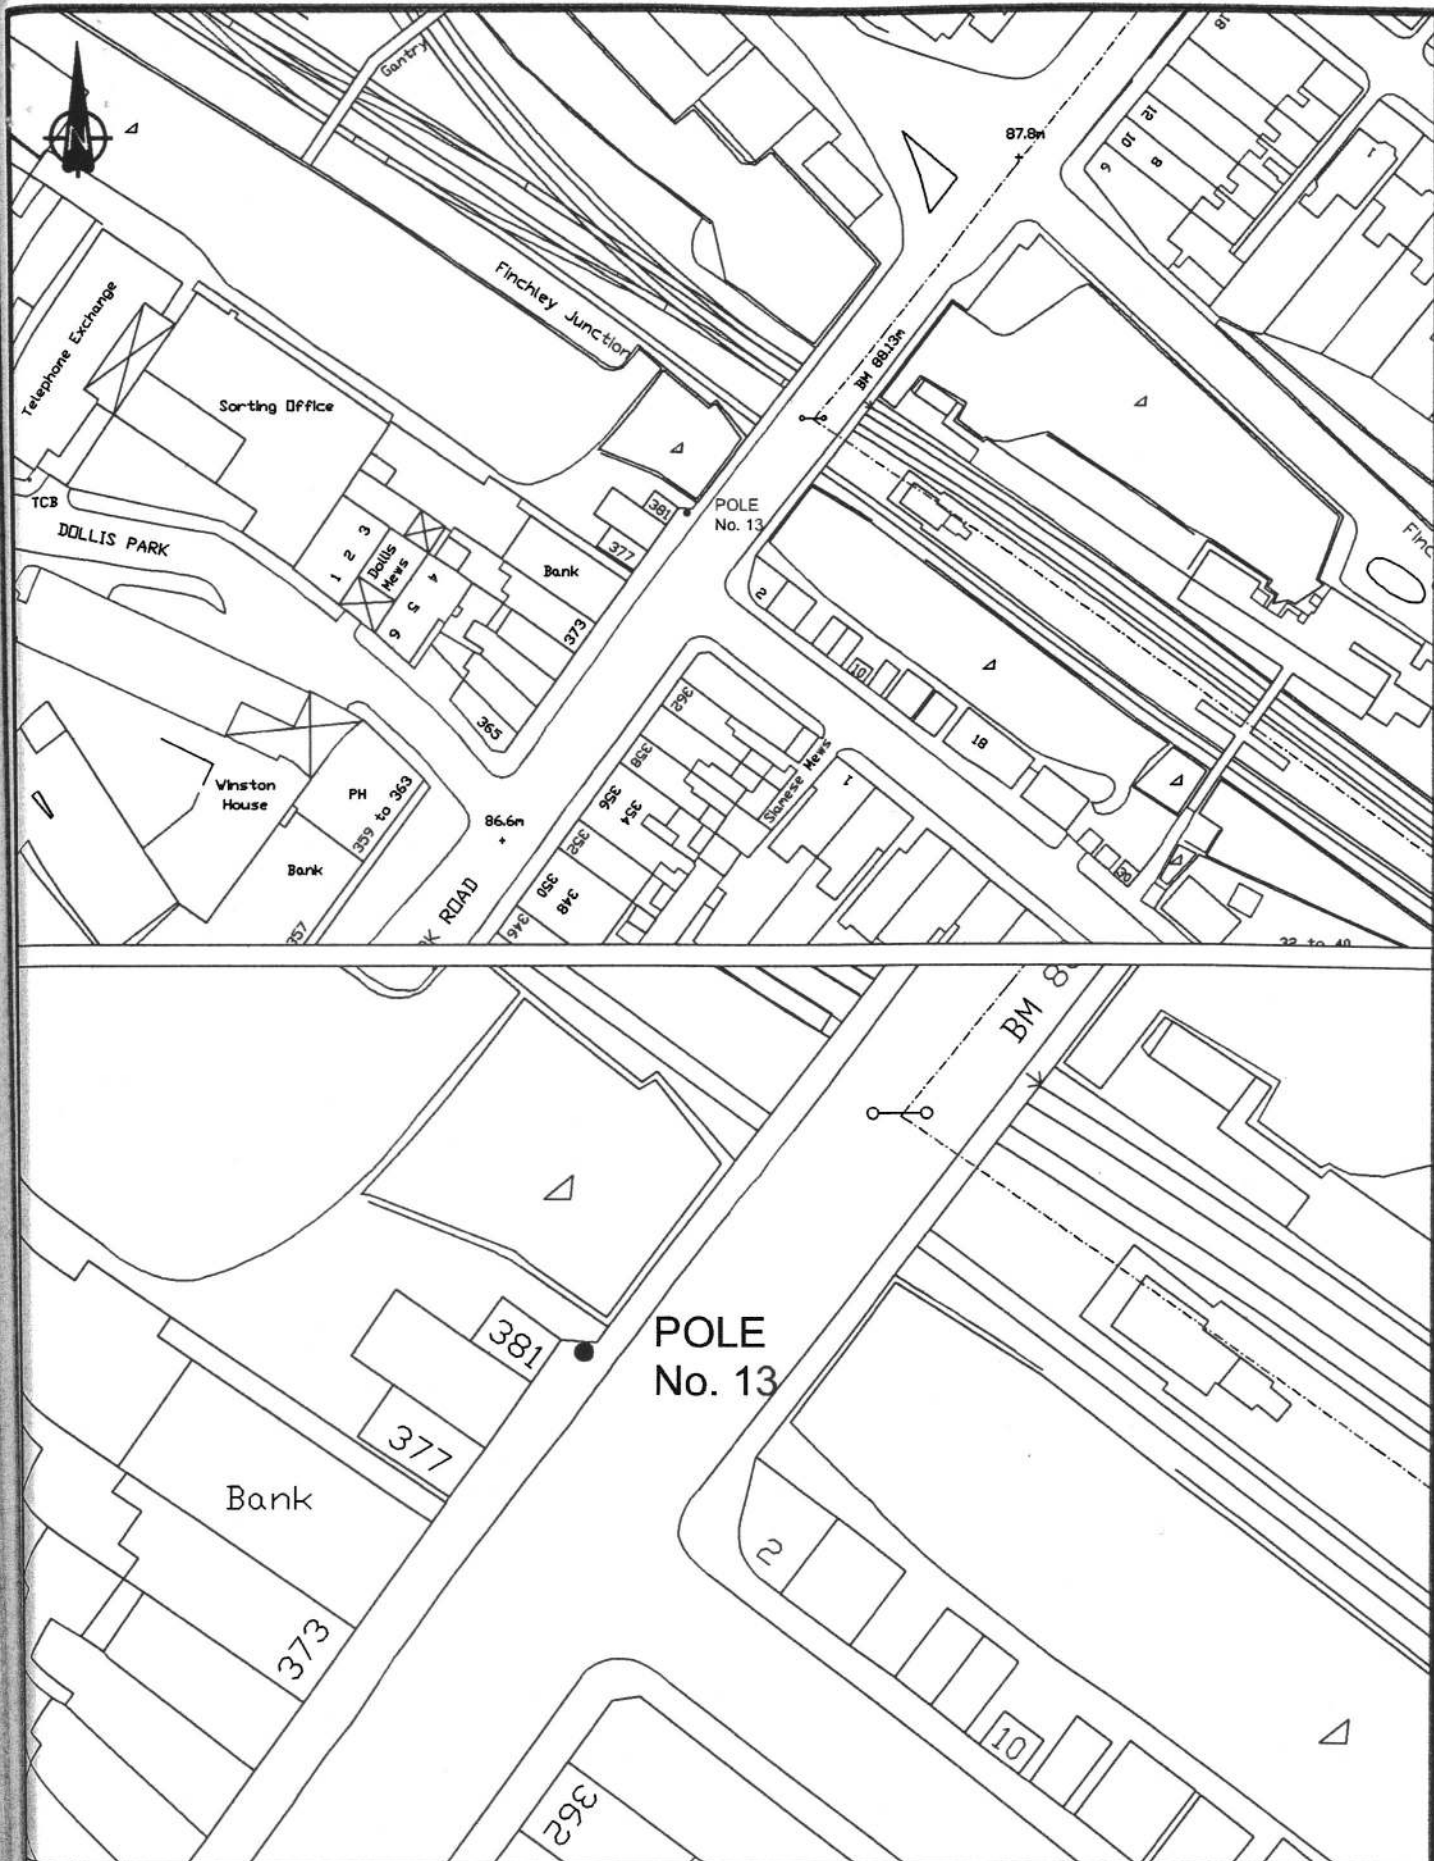

Initiated
by JDK
Drawn
by CB
Checked
by KEB
Date

SCHEME:
THE UNITED SYNAGOGUE ERUV
POLE No. 13
REGENTS PARK ROAD, FINCHLEY, N3

TITLE:
PROPOSED ERUV LICENCE

Scales 1:1250 & 1:50

Andrew Barry-Purcell, LLB MA,
Head of Development and Regeneration,


London Borough of Barnet,
Barnet House,
1255 High Road,
Whetstone,
London, N20 0EJ.
Tel. 020 8359 2000

BARNET
LONDON BOROUGH
SURVEY SECTION


DRAWING No.

22346/13



Acadjob Ref. /draft/22346_13.dwg

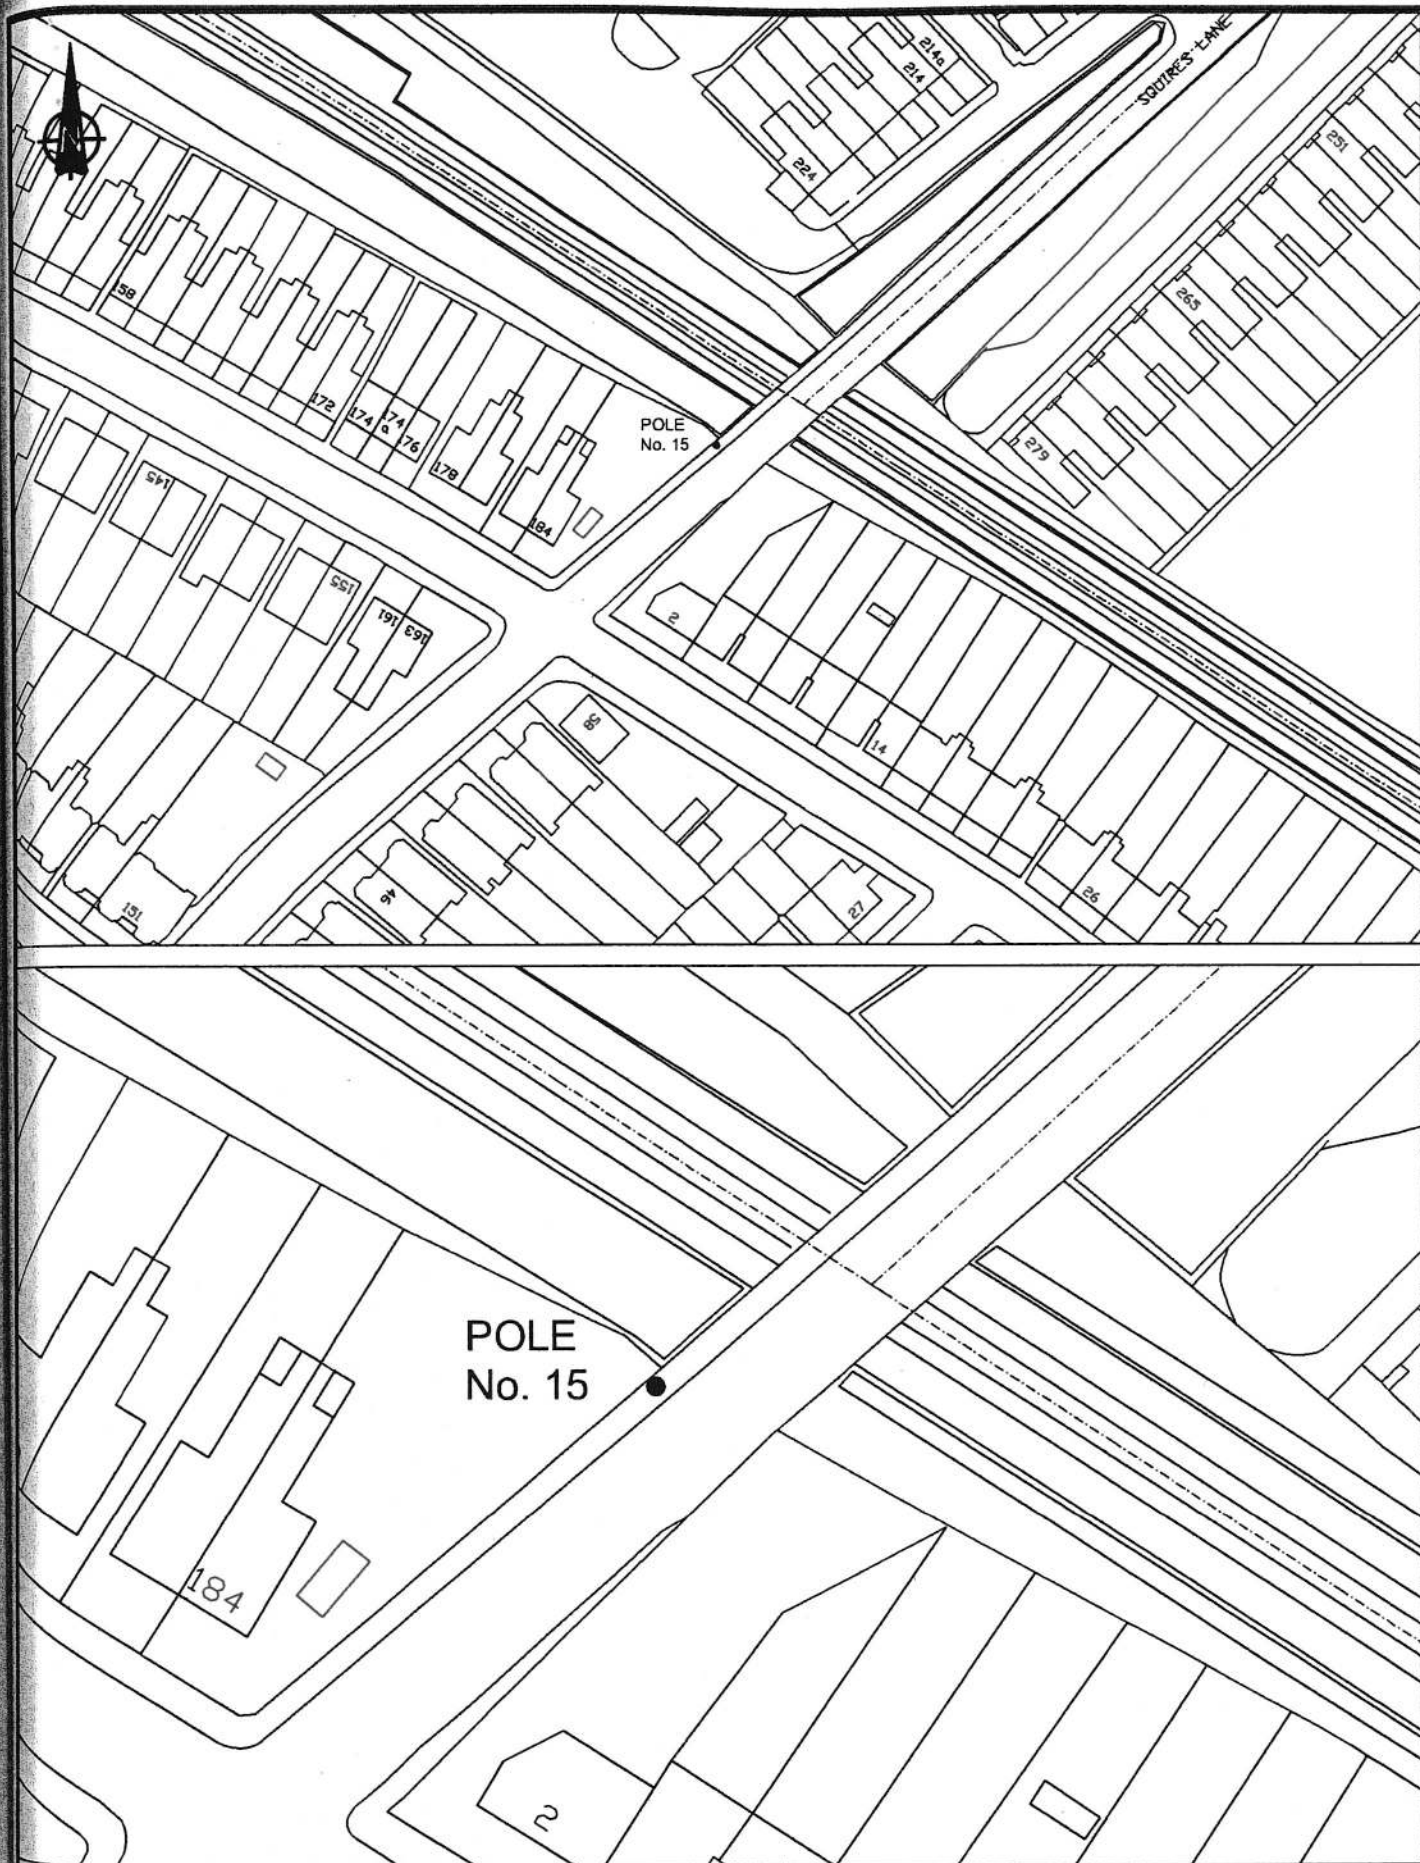



Initiated by JDK	SCHEME: THE UNITED SYNAGOGUE ERUV POLE No. 15 SQUIRES LANE, FINCHLEY, N3	Andrew Barry-Purssell, LLB MA, Head of Development and Regeneration,	
Drawn by CB	TITLE: PROPOSED ERUV LICENCE	London Borough of Barnet, Barnet House, 1255 High Road, Whetstone, London, N20 0EJ. Tel. 020 8359 2000	
Checked by KEB	Scales 1:1250 & 1:50		DRAWING No.
Date 19.12.00			22346/15
			Acadjob Ref. /draft/22346_15.dwg

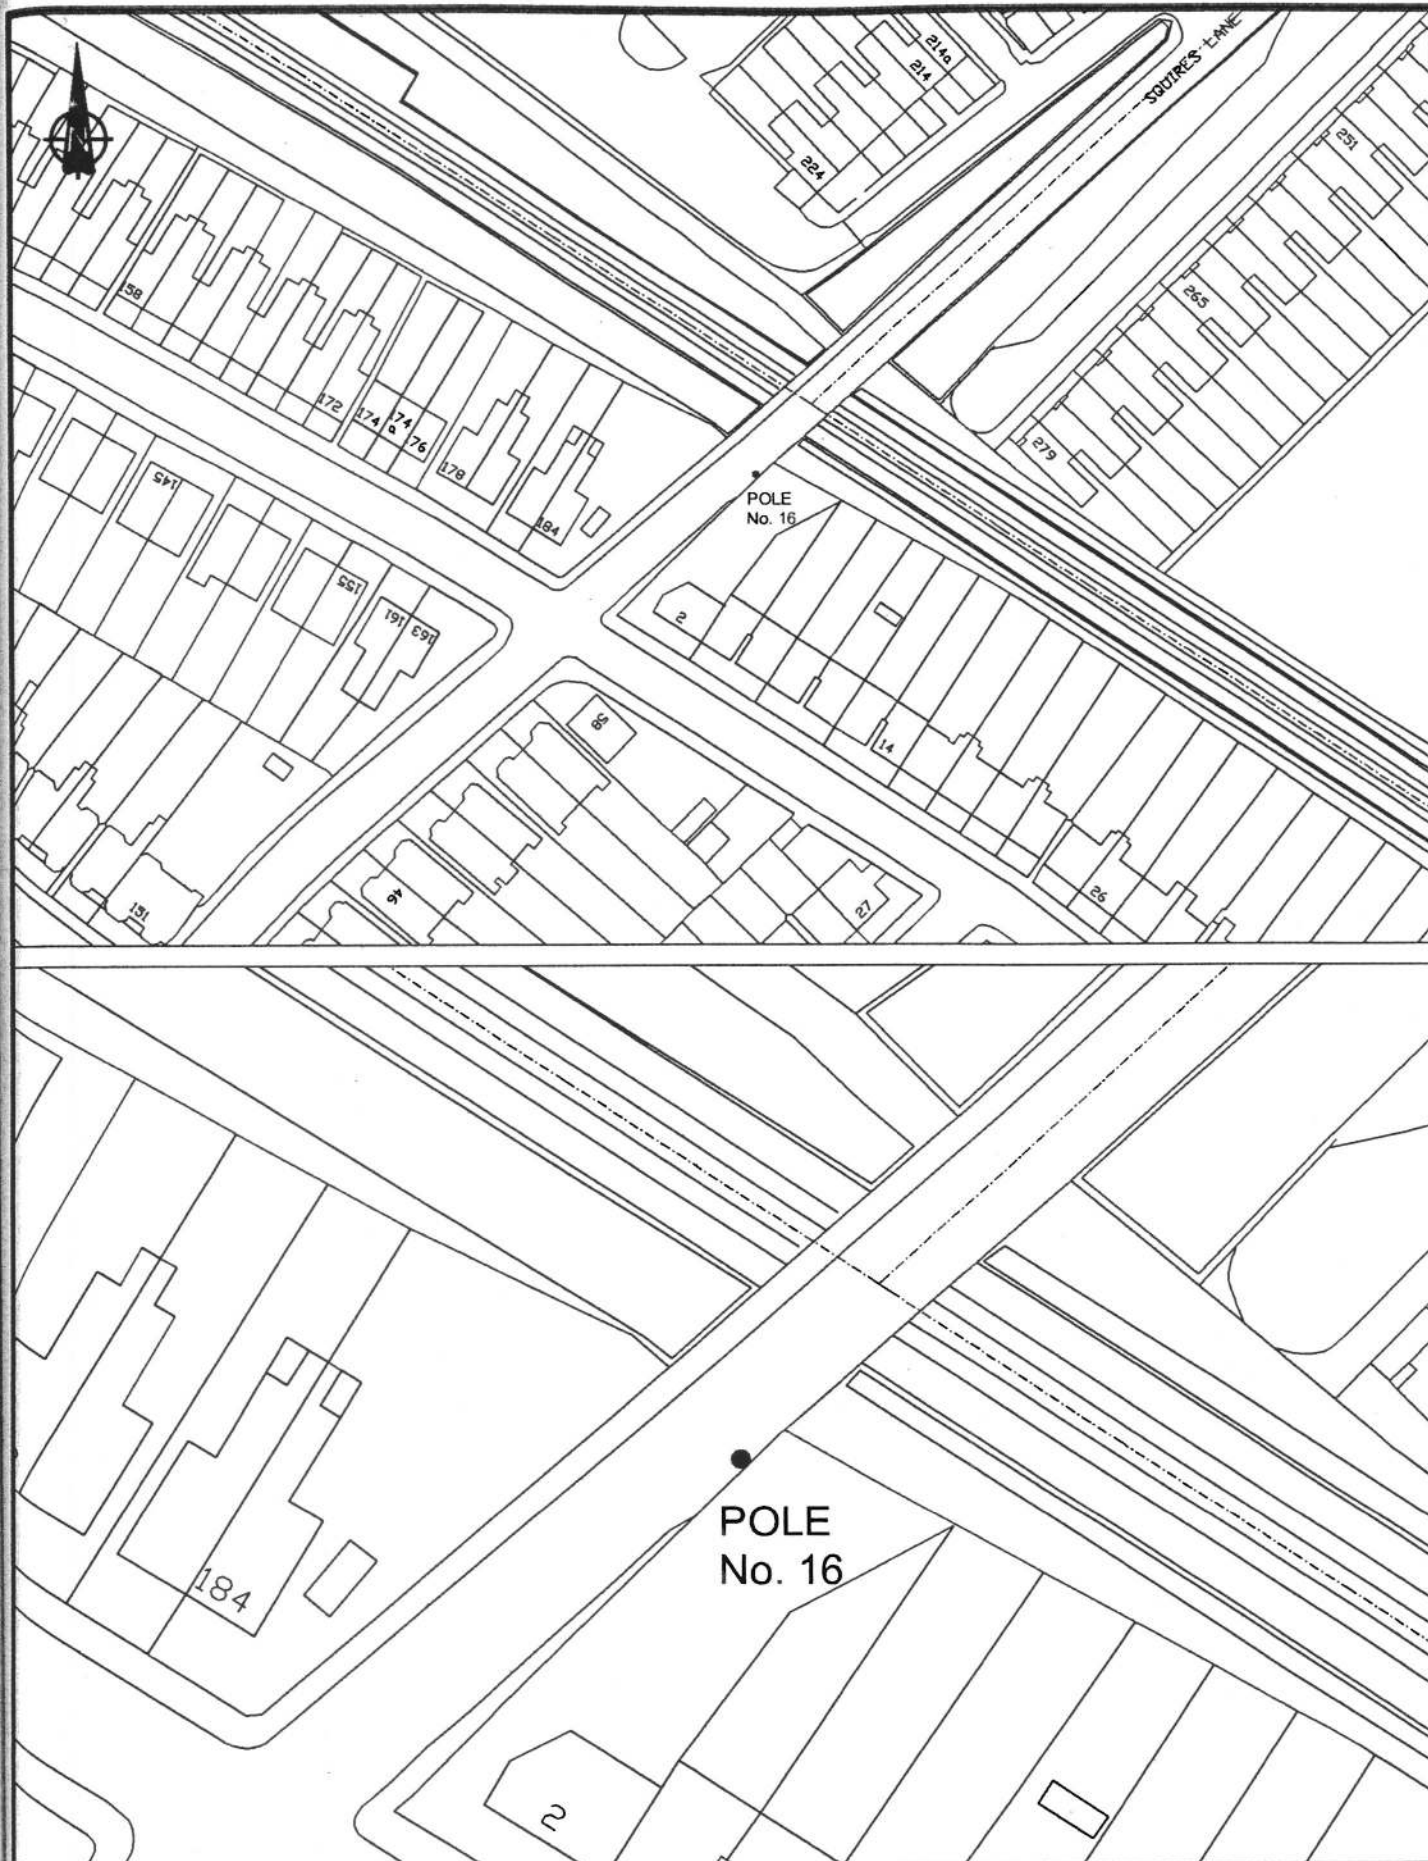

Initiated by JDK	SCHEME: THE UNITED SYNAGOGUE ERUV POLE No. 16 SQUIRES LANE, FINCHLEY, N3	Andrew Barry-Purssell, LLB MA, Head of Development and Regeneration,	 BARNET LONDON BOROUGH SURVEY SECTION
Drawn by CB			
Checked by KEB	TITLE: PROPOSED ERUV LICENCE	London Borough of Barnet, Barnet House, 1255 High Road, Whetstone, London, N20 0EJ. Tel. 020 8359 2000	DRAWING No.
Date 19.12.00			22346/16
	Scales 1:1250 & 1:50		Acadjob Ref. /draft/22346_16.dwg

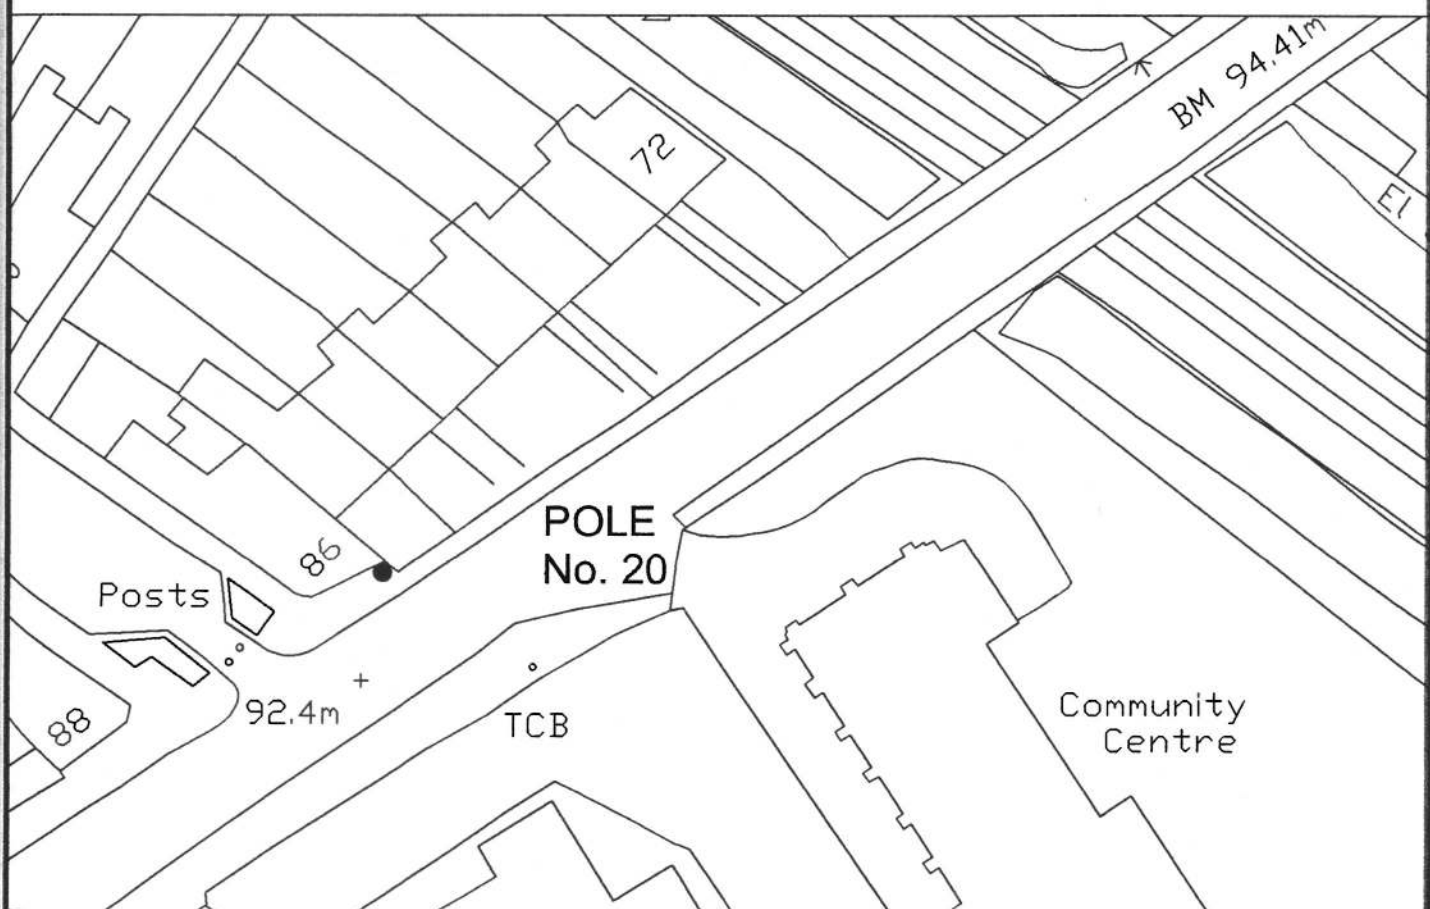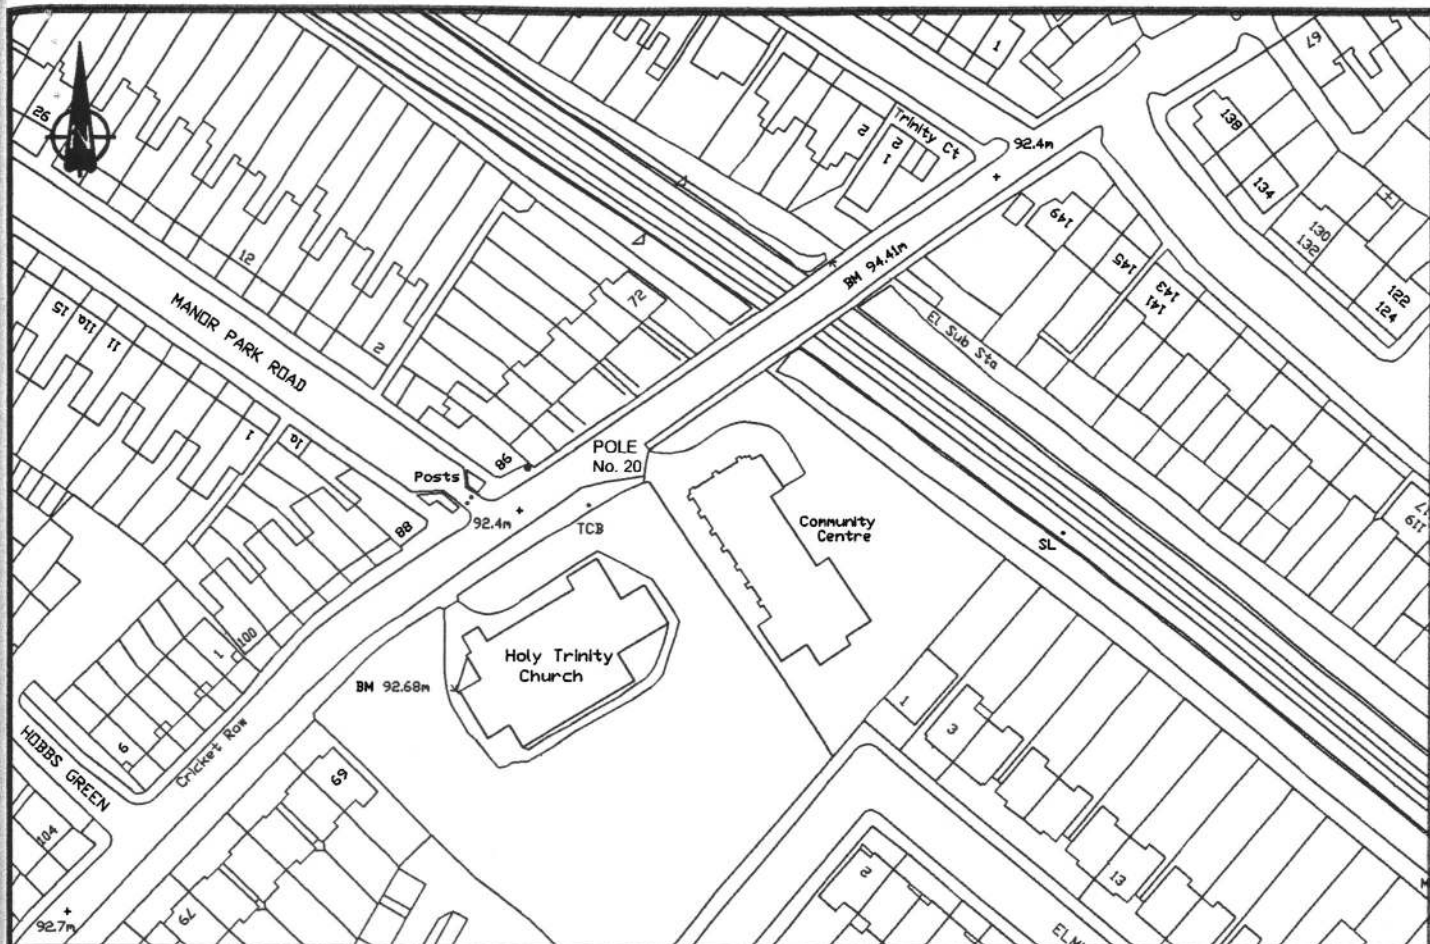

Initiated by JDK	SCHEME: THE UNITED SYNAGOGUE ERUV POLE No. 20 CHURCH LANE, EAST FINCHLEY, N2	Andrew Barry-Purcell, LLB MA, Head of Development and Regeneration,	
Drawn by CB			
Checked by KEB	TITLE: PROPOSED ERUV LICENCE	London Borough of Barnet, Barnet House, 1255 High Road, Whetstone, London, N20 0EJ. Tel. 020 8359 2000	DRAWING No.
Date 19.12.00			22346/20
Scales 1:1250 & 1:50			Acadjob Ref. /draft/22346_20.dwg

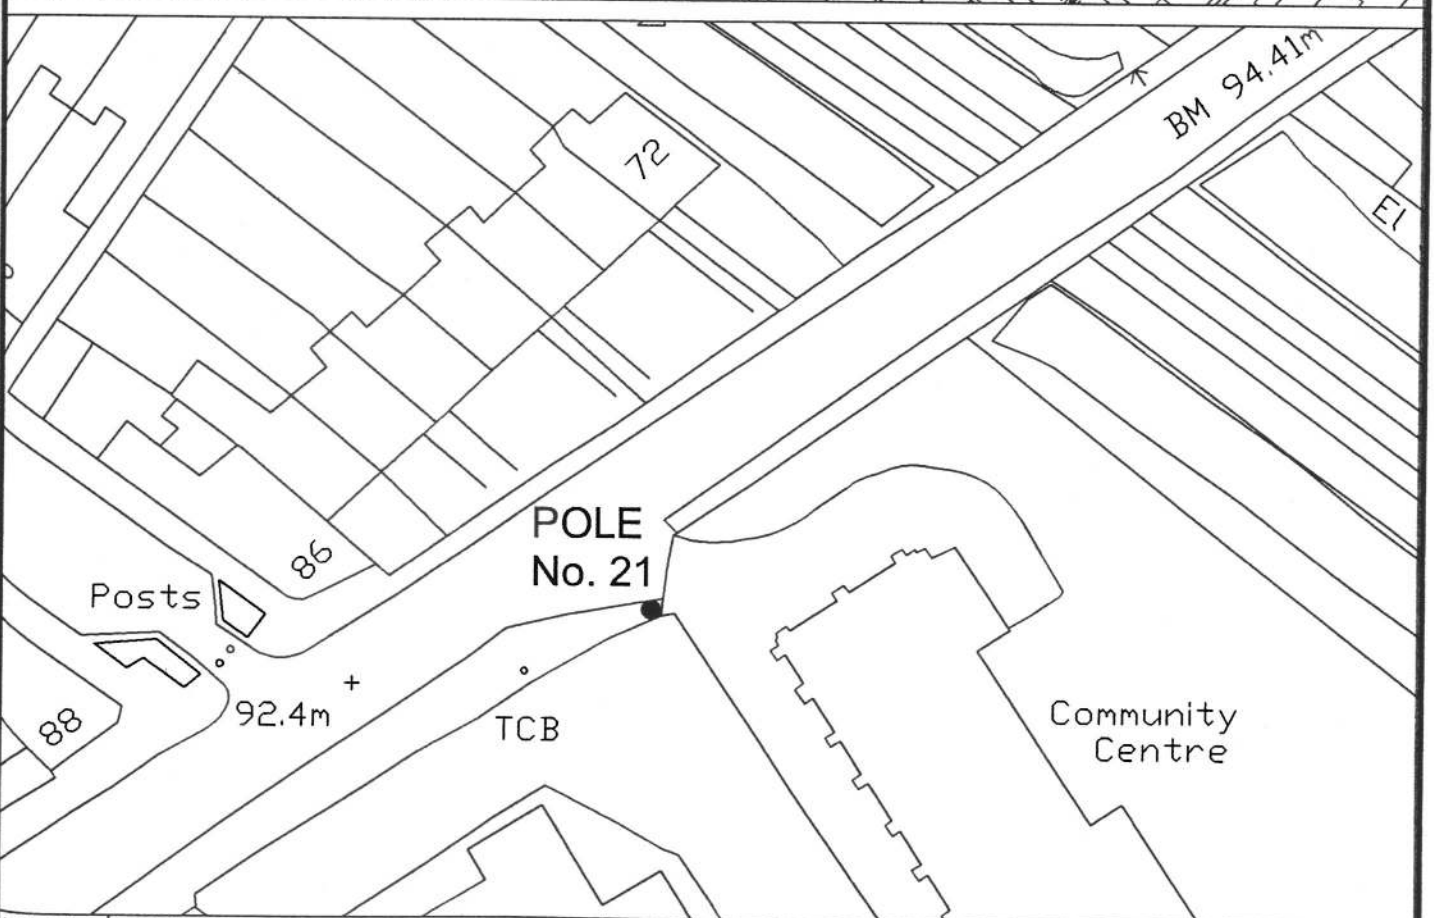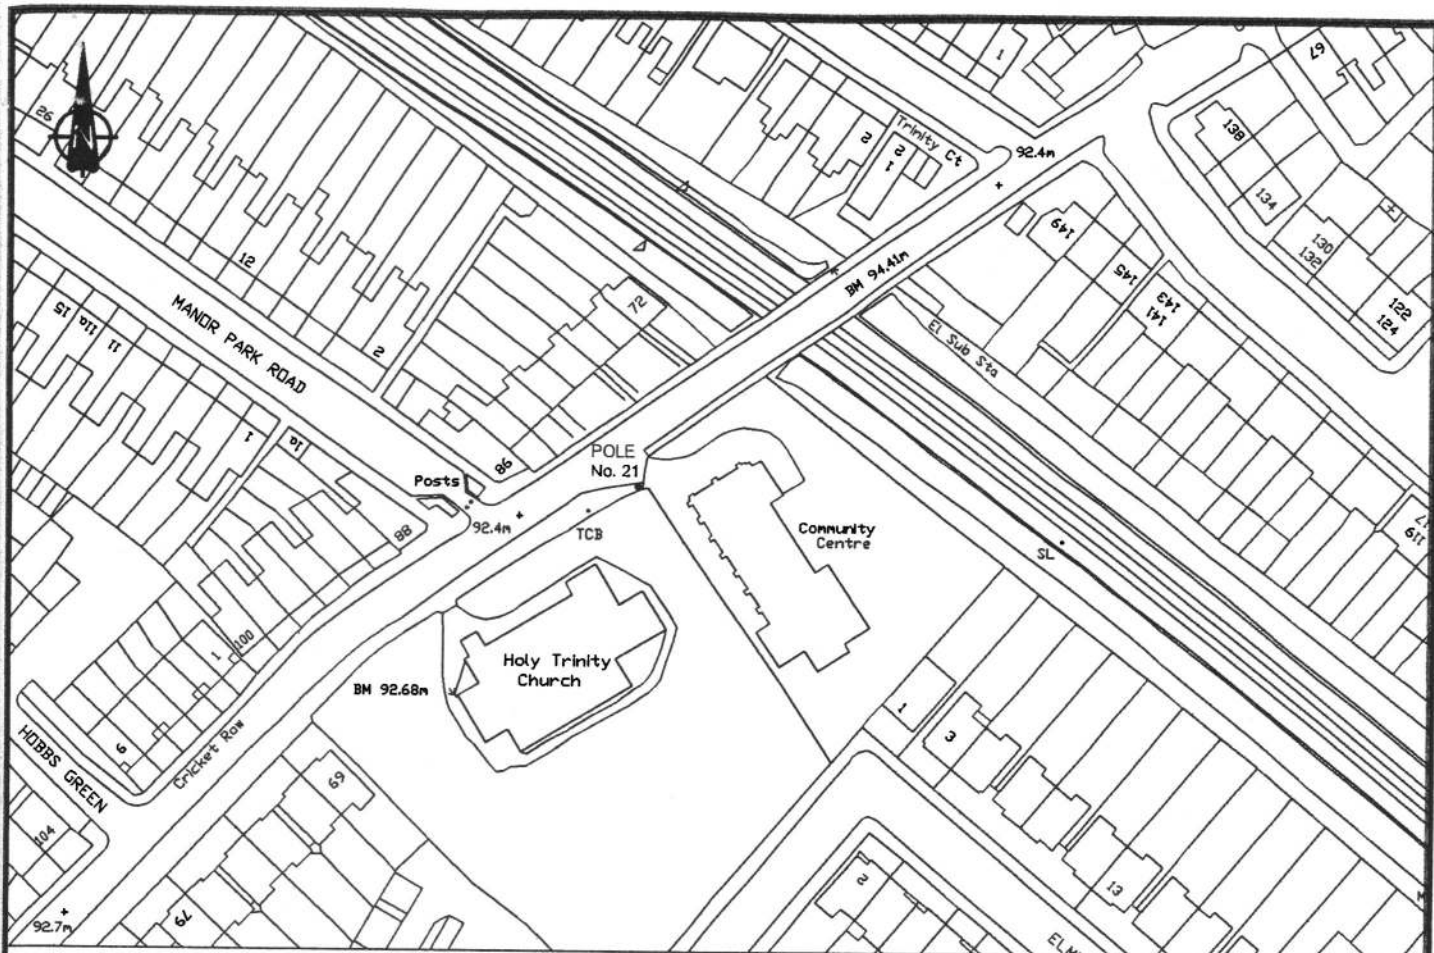

Initiated
by JDK

Drawn
by CB

Checked
by KEB

Date
19.12.00

SCHEME:

THE UNITED SYNAGOGUE ERUV
POLE No. 21
CHURCH LANE, EAST FINCHLEY, N2

TITLE:

PROPOSED ERUV LICENCE

Scales

1:1250 & 1:50

Andrew Barry-Purcell, LLB MA,
Head of Development and Regeneration,


London Borough of Barnet,
Barnet House,
1255 High Road,
Whetstone,
London, N20 0EJ.
Tel. 020 8359 2000





DRAWING No.

22346/21



Acadjob Ref. /draft/22346_21.dwg

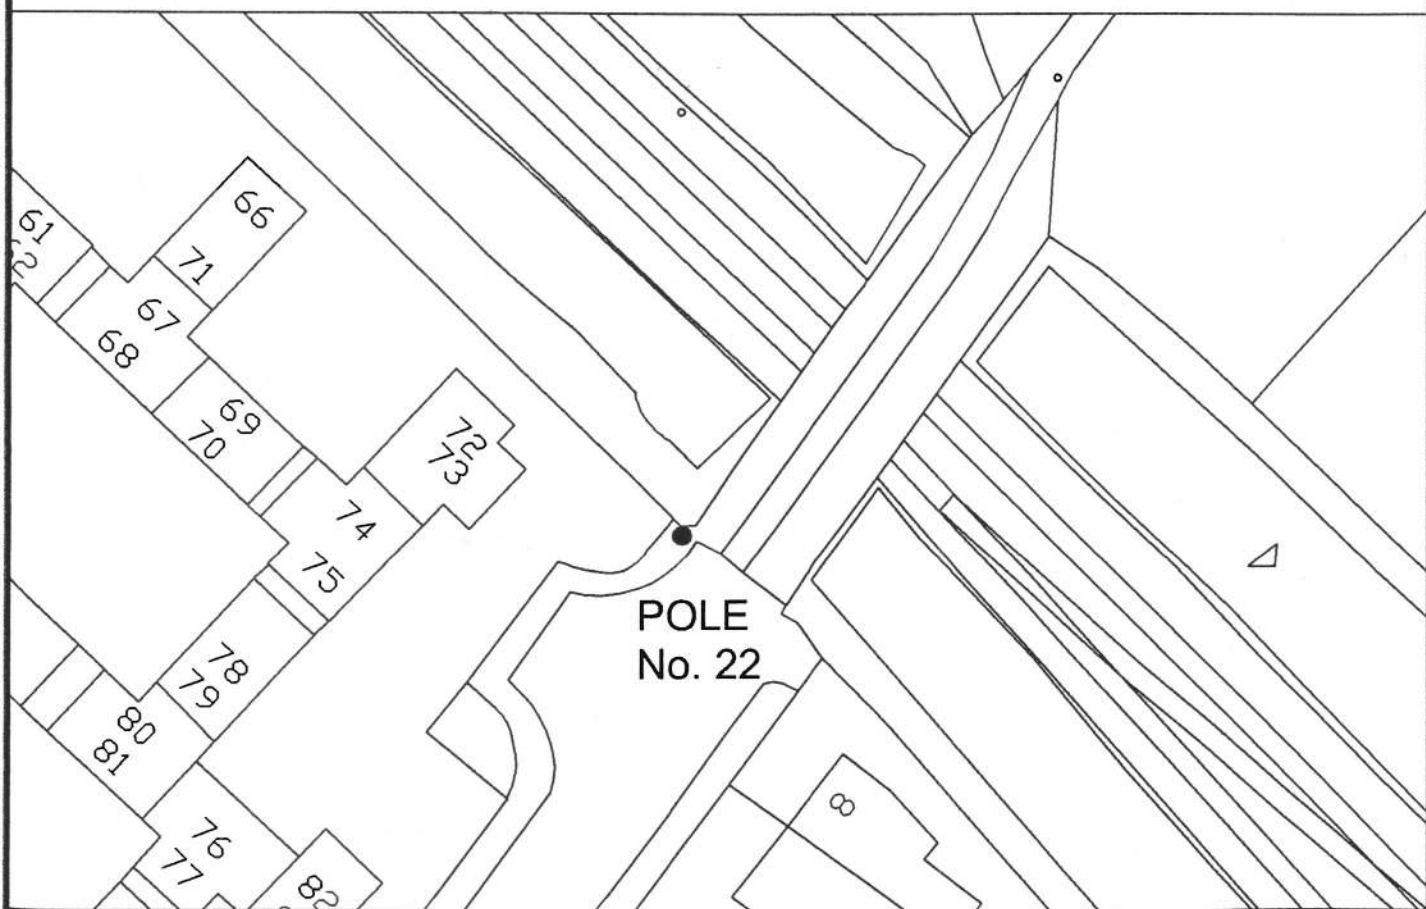

Acadjob Ref. /draft/22346_22.dwg

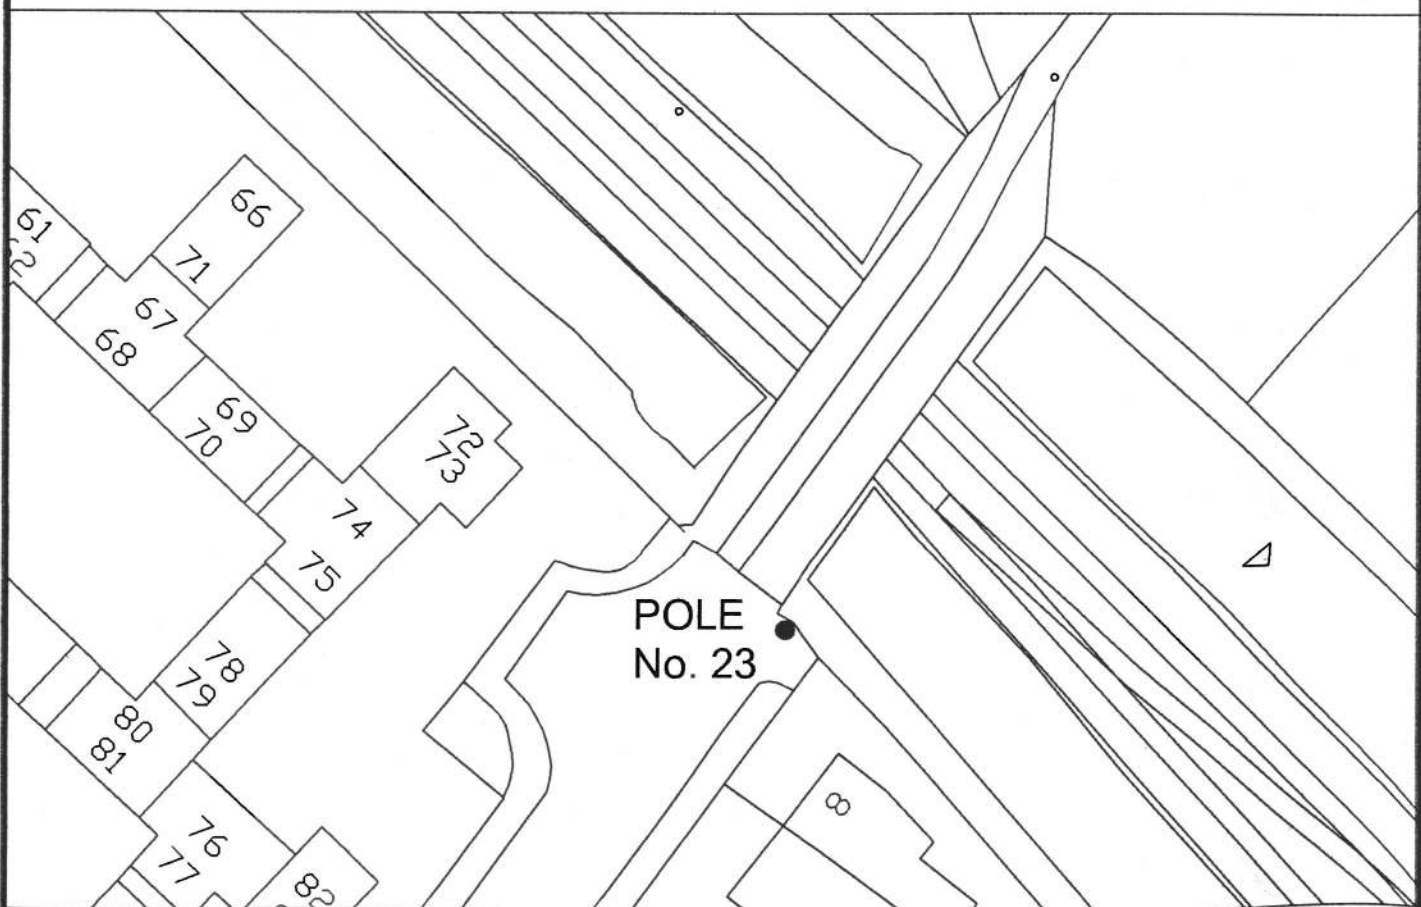
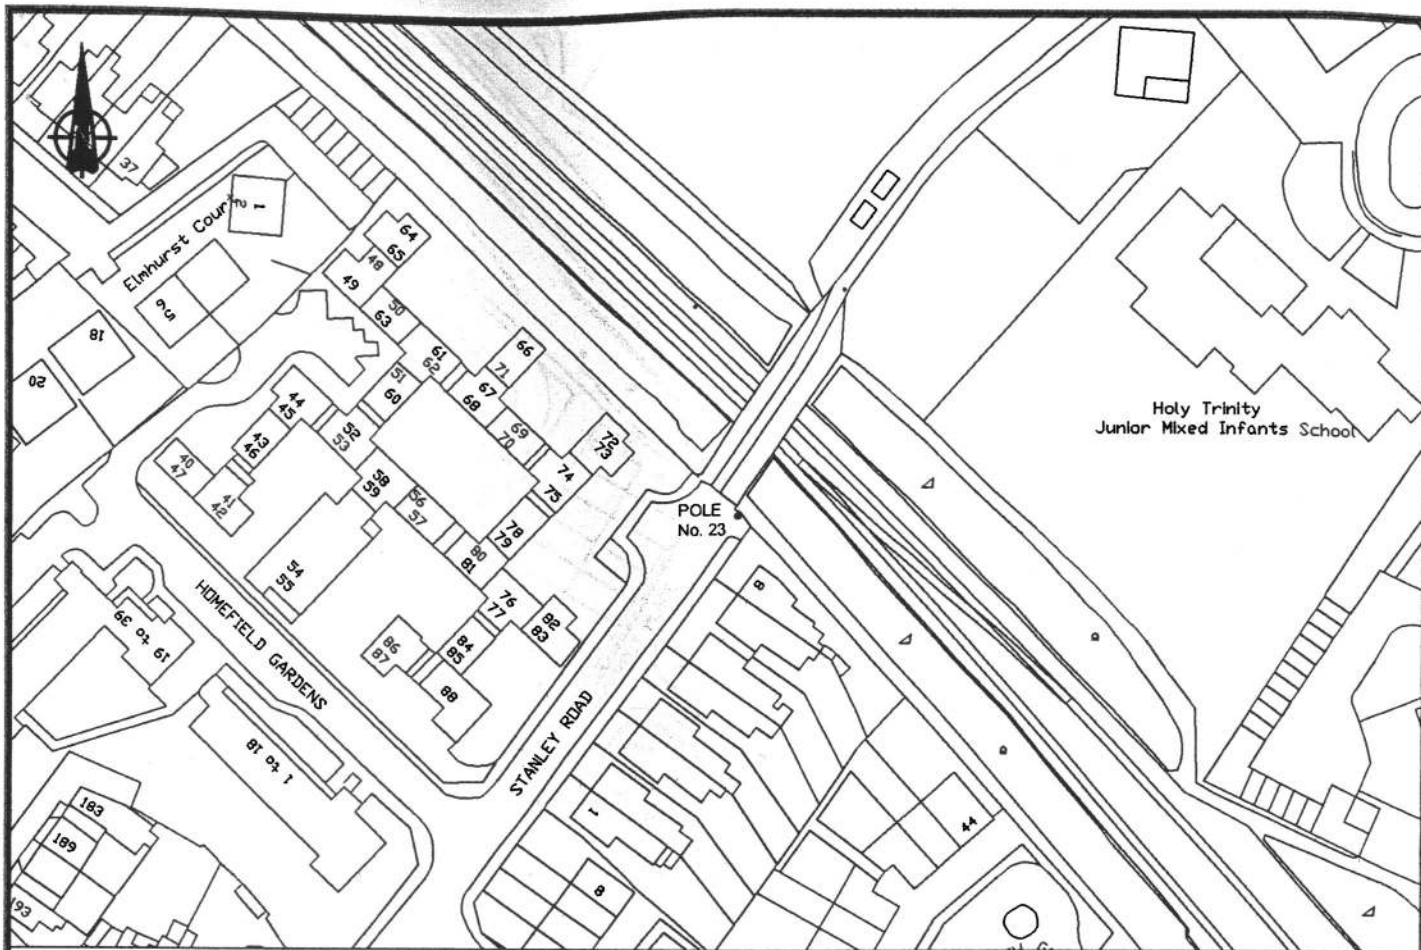


Initiated by JDK Drawn by CB Checked by KEB Date 19.12.00	SCHEME: THE UNITED SYNAGOGUE ERUV POLE No. 23 STANLEY ROAD, EAST FINCHLEY, N2	Andrew Barry-Pursell, LLB MA, Head of Development and Regeneration,	
	TITLE: PROPOSED ERUV LICENCE	London Borough of Barnet, Barnet House, 1255 High Road, Whetstone, London, N20 0EJ. Tel. 020 8359 2000	
	Scales 1:1250 & 1:50		
			DRAWING No. 22346/23
			Acadjob Ref. /draft/22346_23.dwg

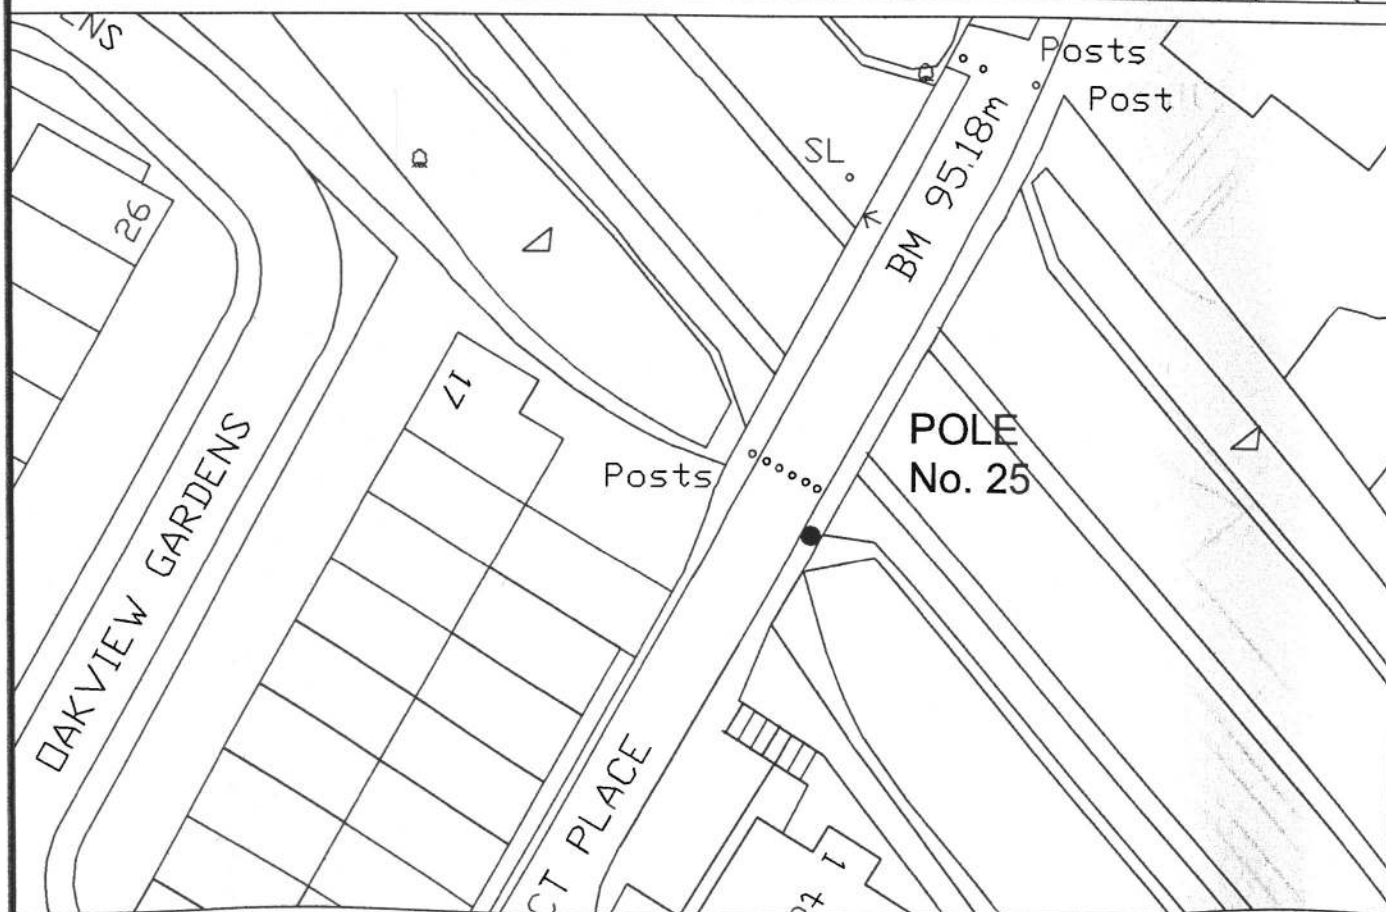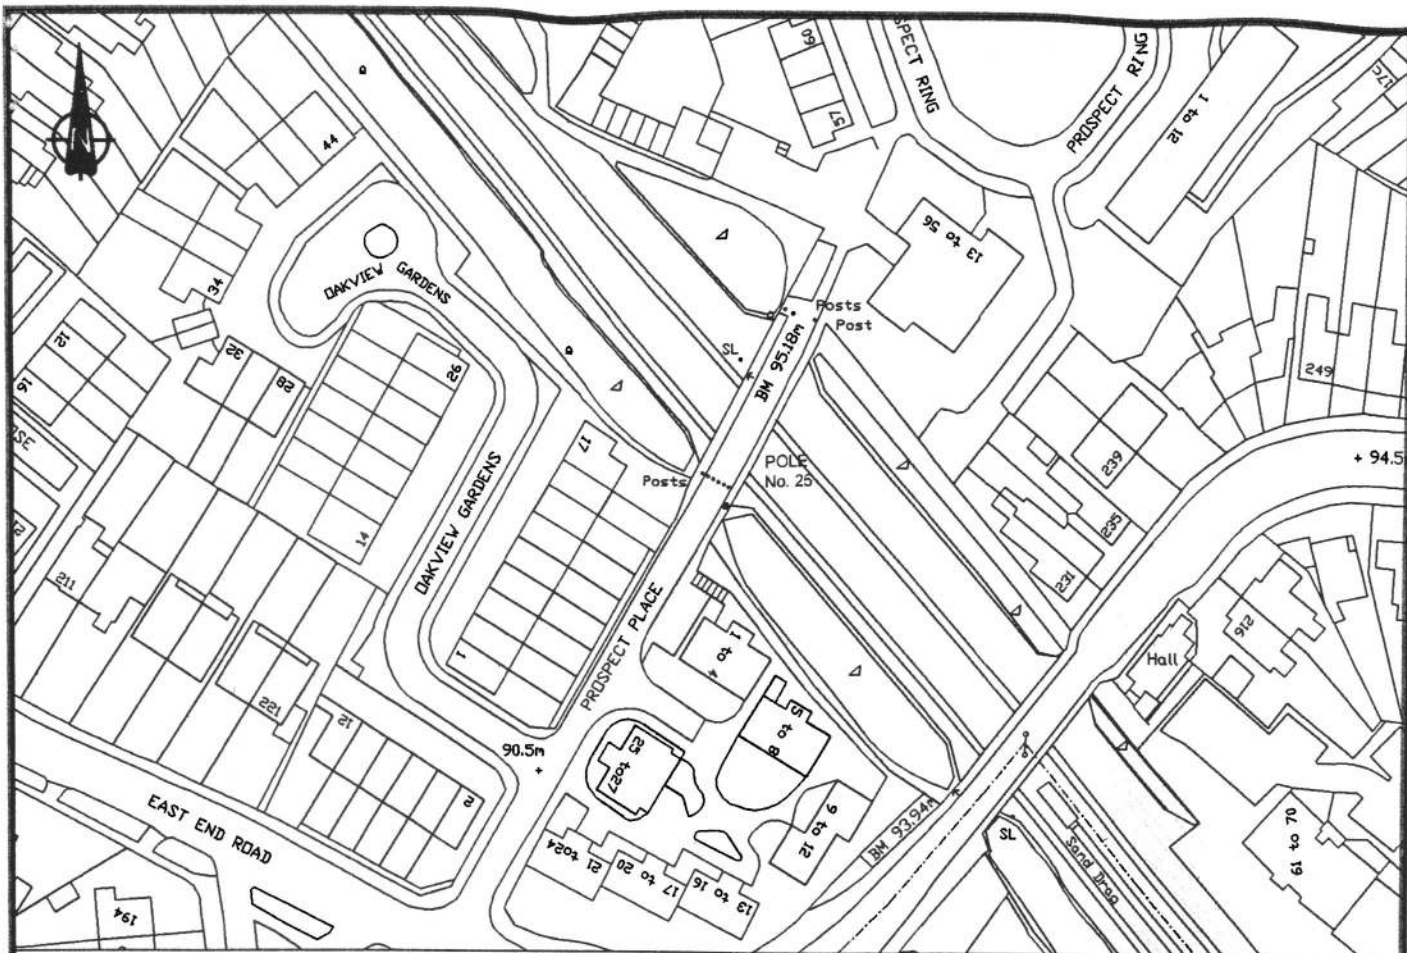


Initiated by JKD	SCHEME: THE UNITED SYNAGOGUE ERUV POLE No. 25 PROSPECT PLACE, EAST FINCHLEY, N2	Andrew Barry-Purcell, LLB MA, Head of Development and Regeneration,	BARNET LONDON BOROUGH SURVEY SECTION
Drawn by CB	TITLE: PROPOSED ERUV LICENCE	London Borough of Barnet, Barnet House, 1255 High Road, Whetstone, London, N20 0EJ. Tel. 020 8359 2000	DRAWING No. 22346/25
Checked by KEB	Scales 1:1250 & 1:50		Acadjob Ref. /draft/22346_25.dwg
Date 19.12.00			

Based upon the Ordnance Survey mapping with the permission of the Controller of Her Majesty's Stationary Office © Crown copyright.
 Unauthorised reproduction infringes Crown copyright and may lead to prosecution or civil proceedings. London Borough of Barnet 1/08/2000 1000

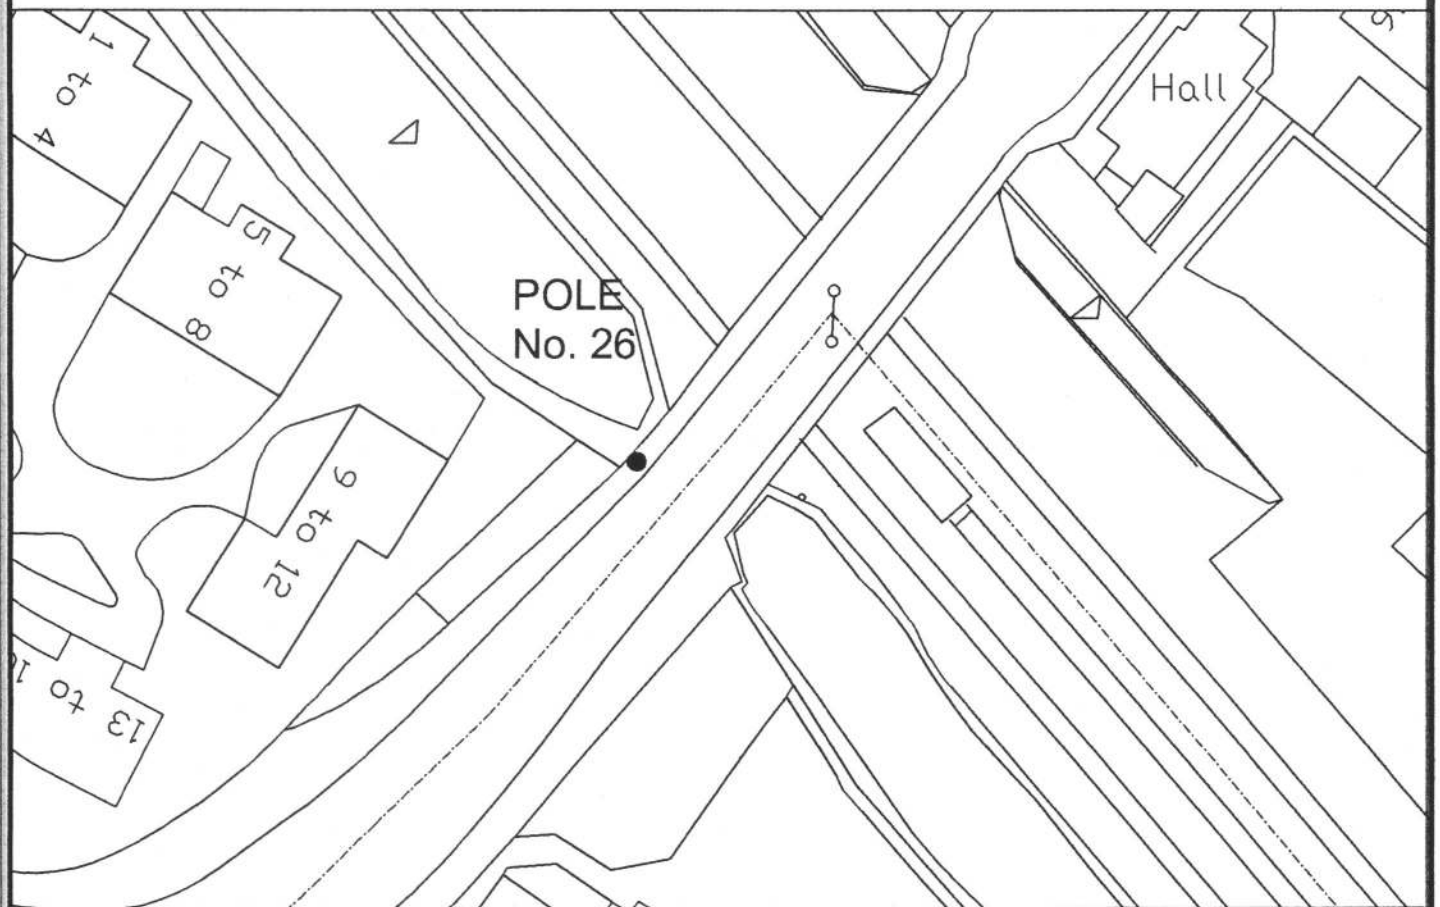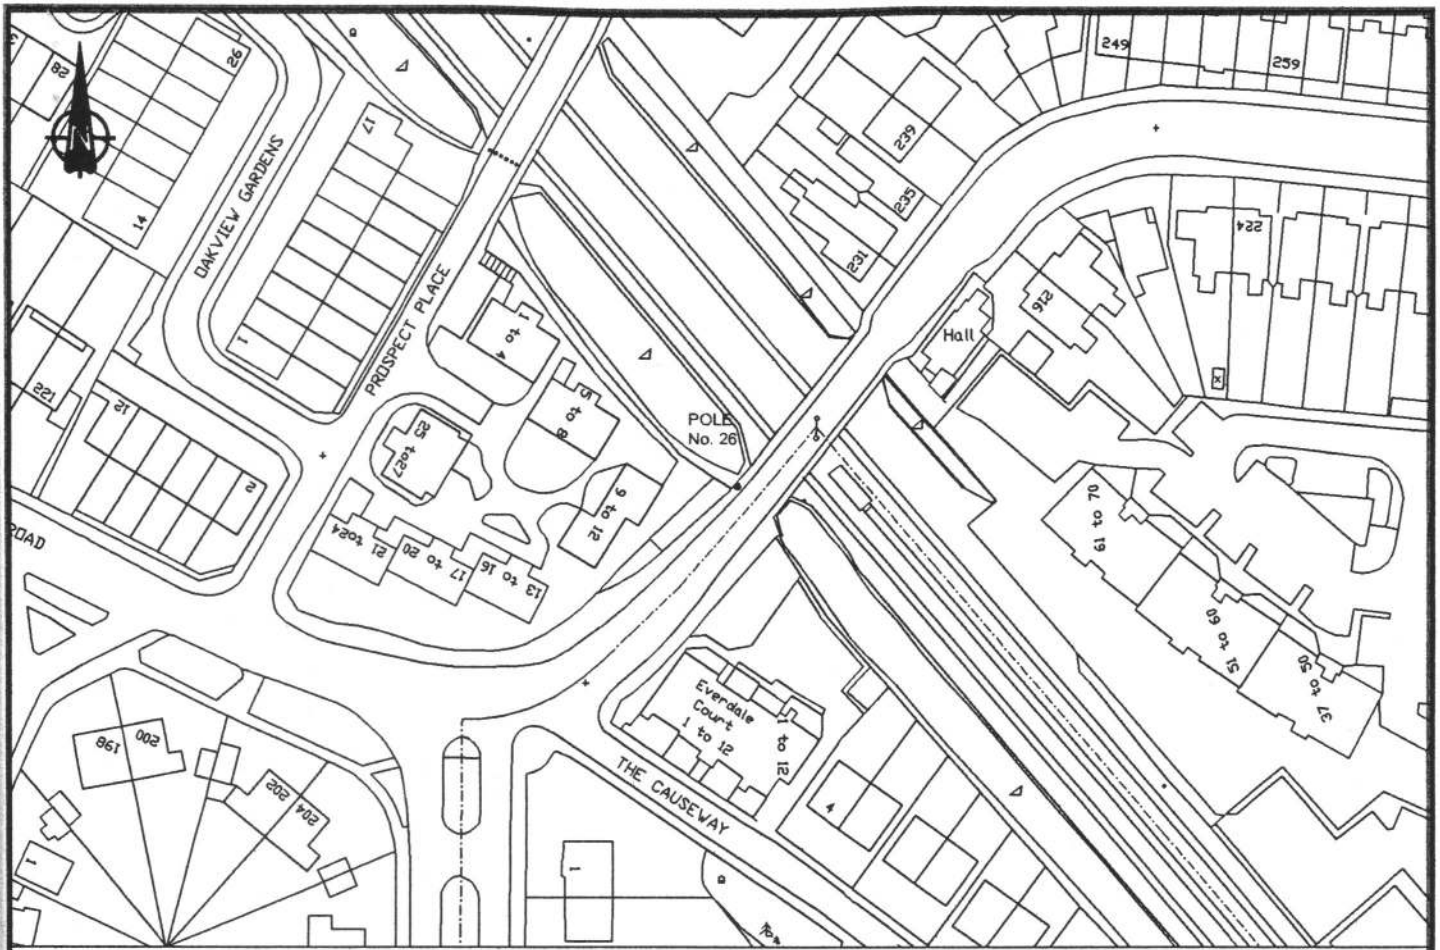

Initiated by JDK	SCHEME: THE UNITED SYNAGOGUE ERUV POLE No. 26 EAST END ROAD, EAST FINCHLEY, N2	Andrew Barry-Purcell, LLB MA, Head of Development and Regeneration,		
Drawn by CB			DRAWING No. 22346/26 Acadjob Ref. /draft/22346_26.dwg	
Checked by KEB				
Date 19.12.00				
	TITLE: PROPOSED ERUV LICENCE	London Borough of Barnet, Barnet House, 1255 High Road, Whetstone, London, N20 0EJ. Tel. 020 8359 2000		
	Scales 1:1250 & 1:50			

Based upon the Ordnance Survey mapping with the permission of the Controller of Her Majesty's Stationery Office © Crown copyright.
 Unauthorised reproduction infringes Crown copyright and may lead to prosecution or civil proceedings. London Borough of Barnet 1/08/2001 1000

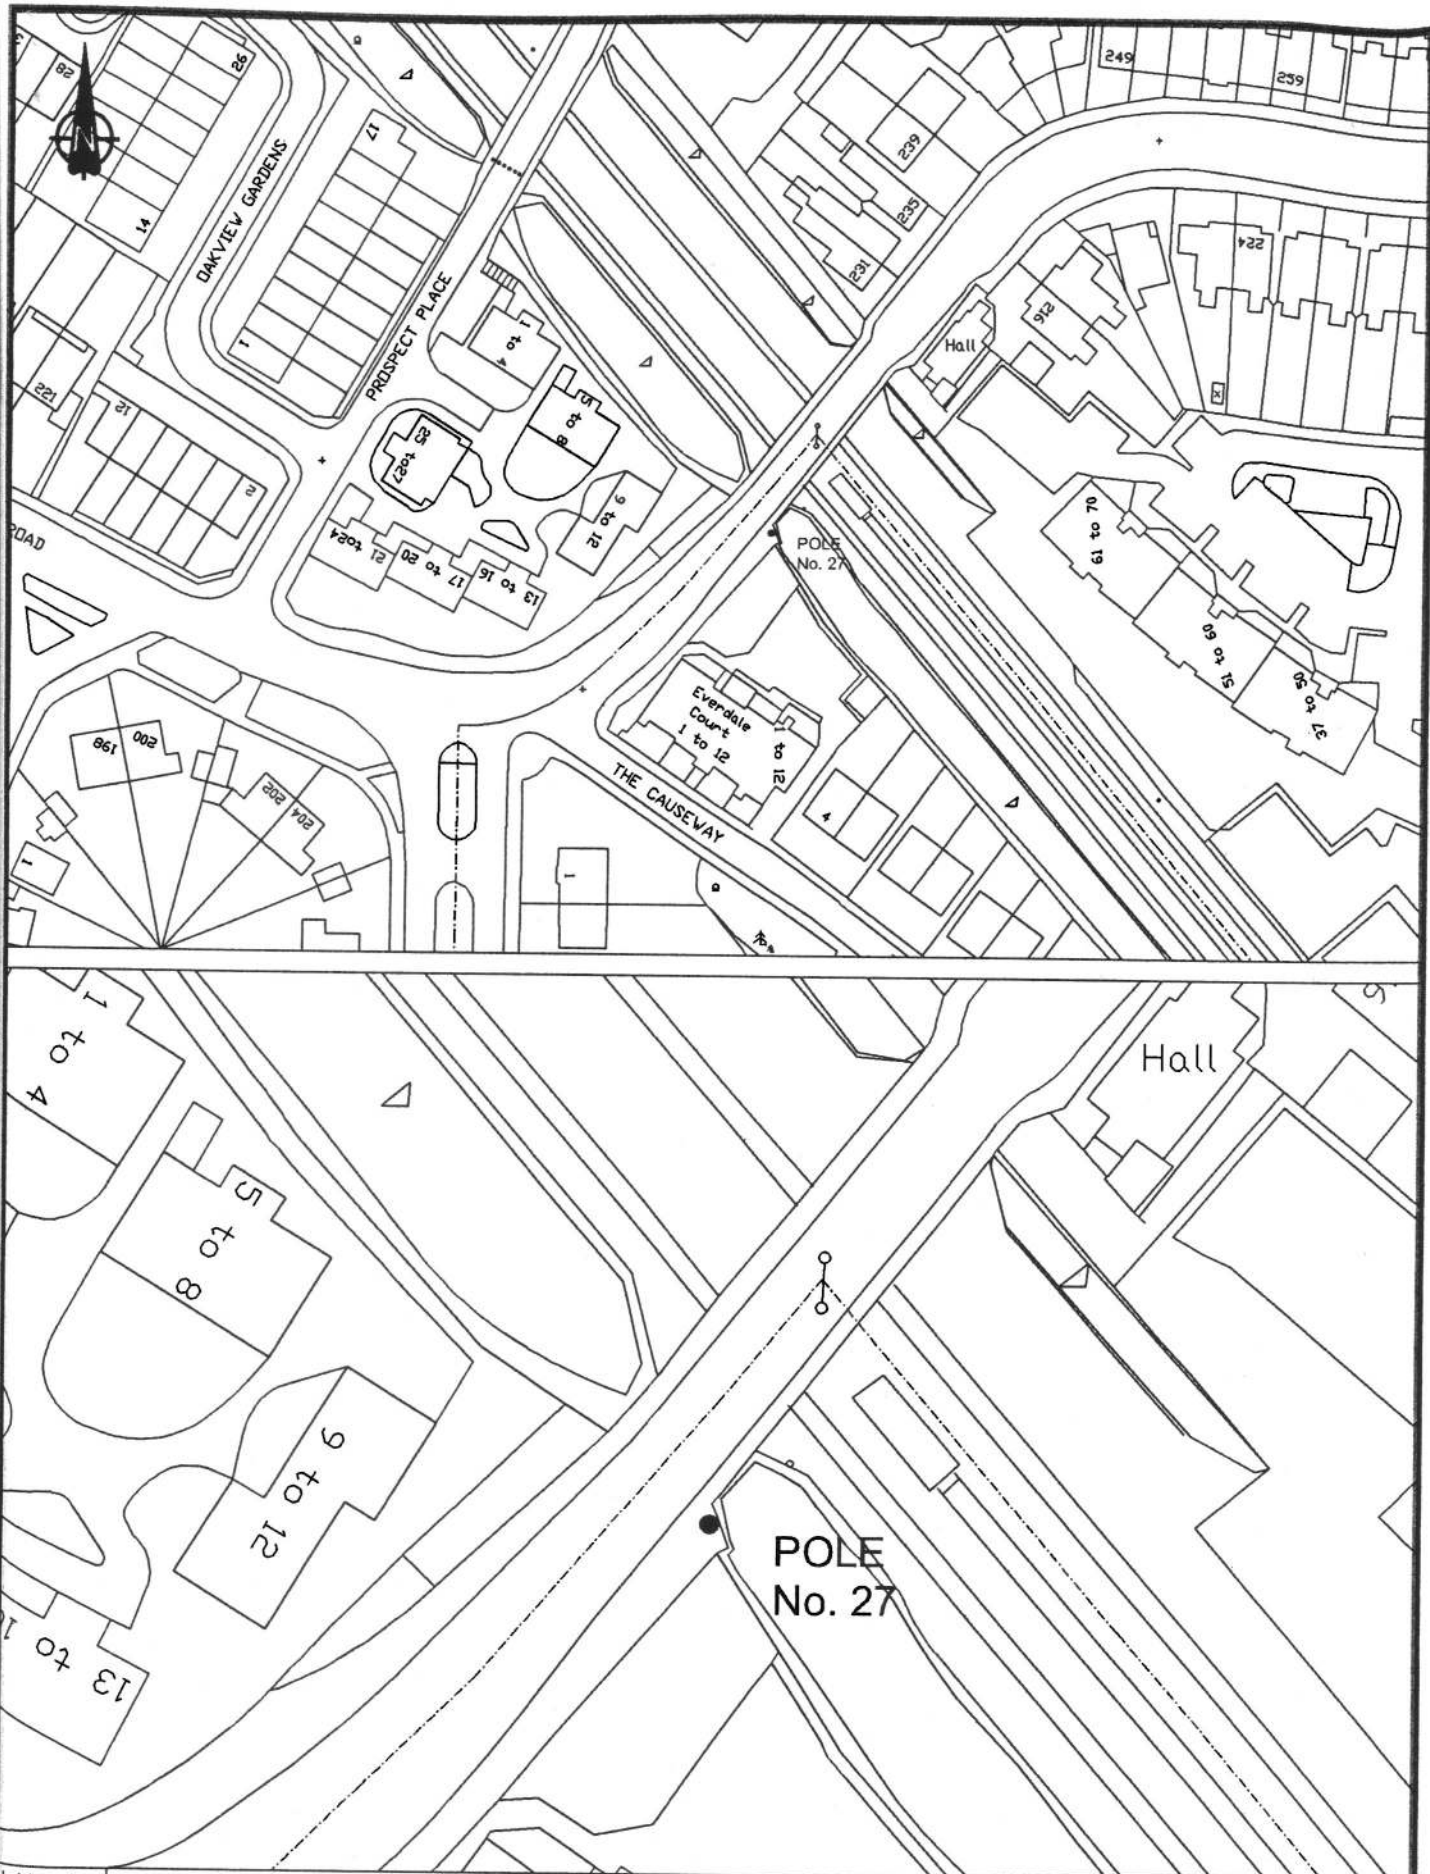

Initiated
by JDK

Drawn
by CB

Checked
by KEB

Date
19.12.00

SCHEME:
THE UNITED SYNAGOGUE ERUV
POLE No. 27
EAST END ROAD, EAST FINCHLEY, N2

TITLE:
PROPOSED ERUV LICENCE

Scales 1:1250 & 1:50


Andrew Barry-Purcell, LLB MA,
Head of Development and Regeneration,

London Borough of Barnet,
Barnet House,
1255 High Road,
Whetstone,
London, N20 0EJ.
Tel. 020 8359 2000


BARNET
LONDON BOROUGH
SURVEY SECTION

DRAWING No.
22346/27



Acadjob Ref. /draft/22346_27.dwg

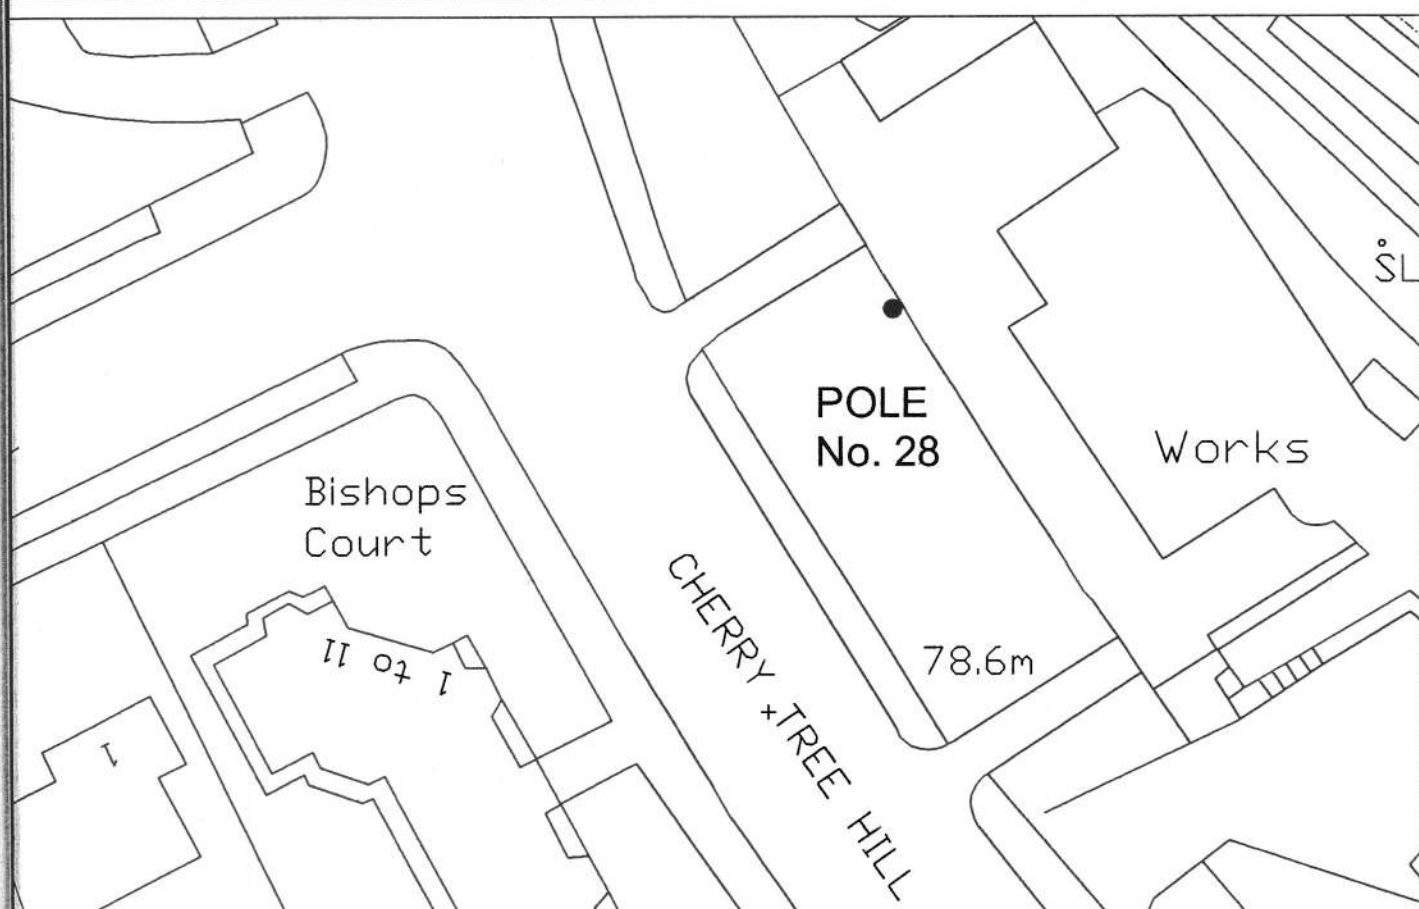



Initiated by JDK	SCHEME: THE UNITED SYNAGOGUE ERUV POLE No. 28 CHERRY TREE HILL, EAST FINCHLEY, N2	Andrew Barry-Purcell, LLB MA, Head of Development and Regeneration,	
Drawn by CB			
Checked by KEB	TITLE: PROPOSED ERUV LICENCE	London Borough of Barnet, Barnet House, 1255 High Road, Whetstone, London, N20 0EJ. Tel. 020 8359 2000	DRAWING No.
Date 19.12.00			22346/28
Scales 1:1250 & 1:50			Acadjob Ref. /draft/22346_28.dwg

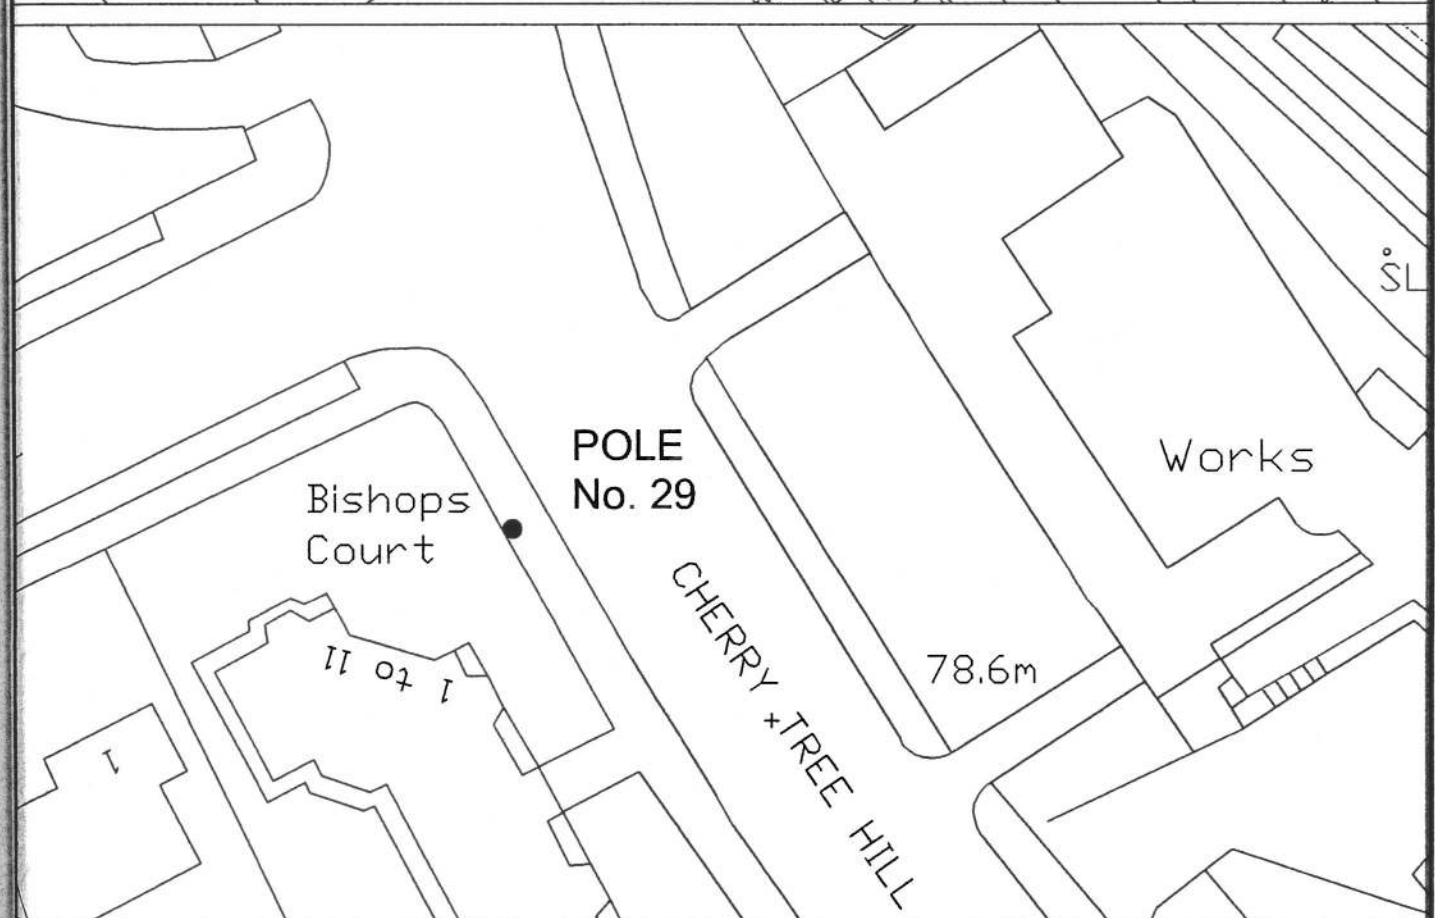


Initiated by JDK Drawn by CB Checked by KEB Date 19.12.00	SCHEME: THE UNITED SYNAGOGUE ERUV POLE No. 29 CHERRY TREE HILL, EAST FINCHLEY, N2	Andrew Barry-Purcell, LLB MA, Head of Development and Regeneration,	
	TITLE: PROPOSED ERUV LICENCE	London Borough of Barnet, Barnet House, 1255 High Road, Whetstone, London, N20 0EJ. Tel. 020 8359 2000	DRAWING No. 22346/29
	Scales 1:1250 & 1:50		Acadjob Ref. /draft/22346_29.dwg
	Based upon the Ordnance Survey mapping with the permission of the Controller of Her Majesty's Stationery Office © Crown copyright.		

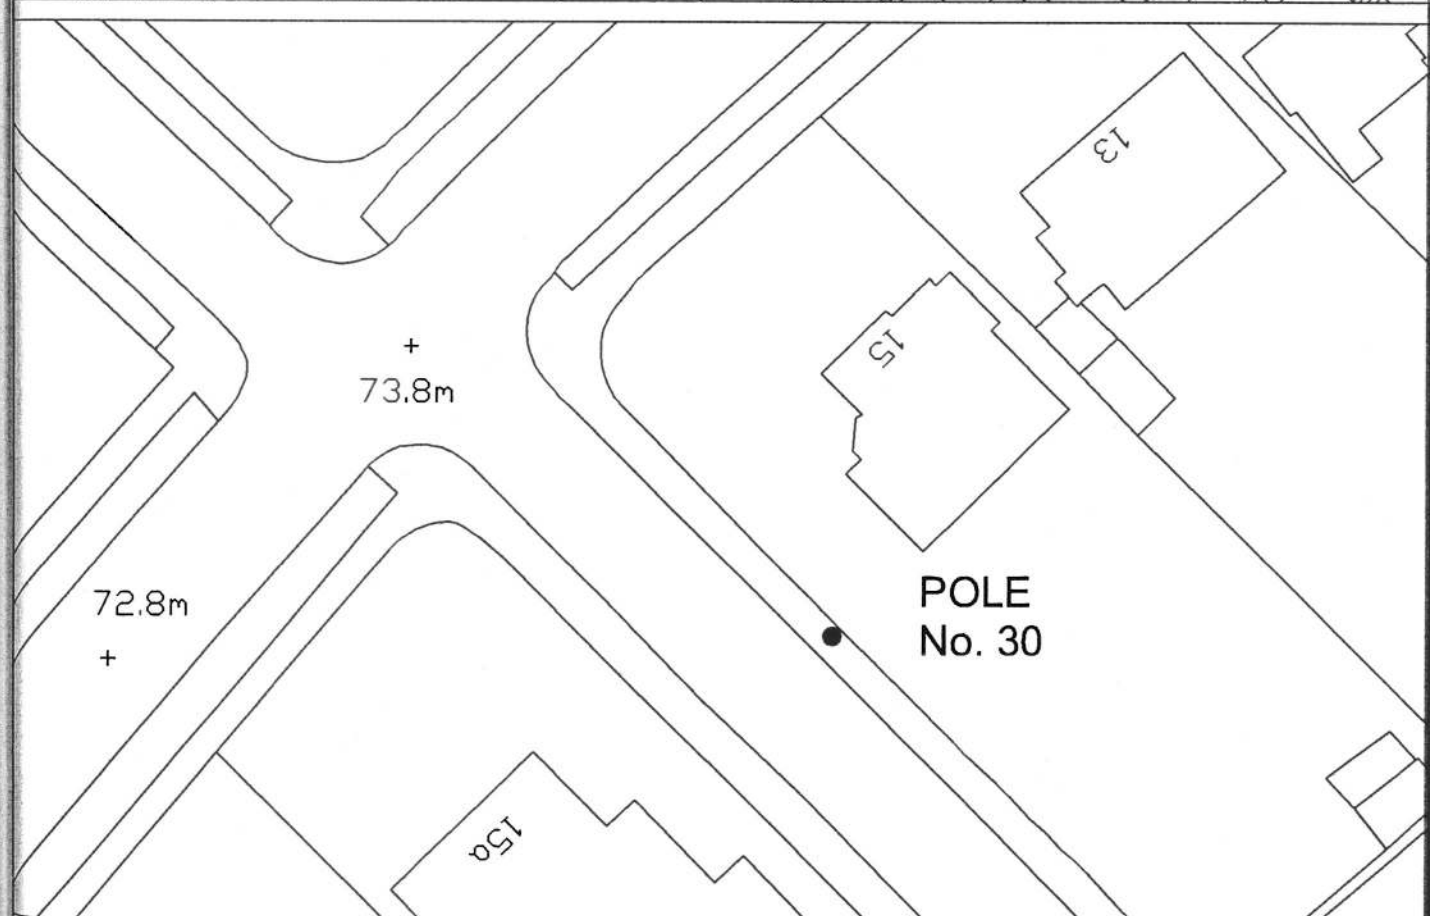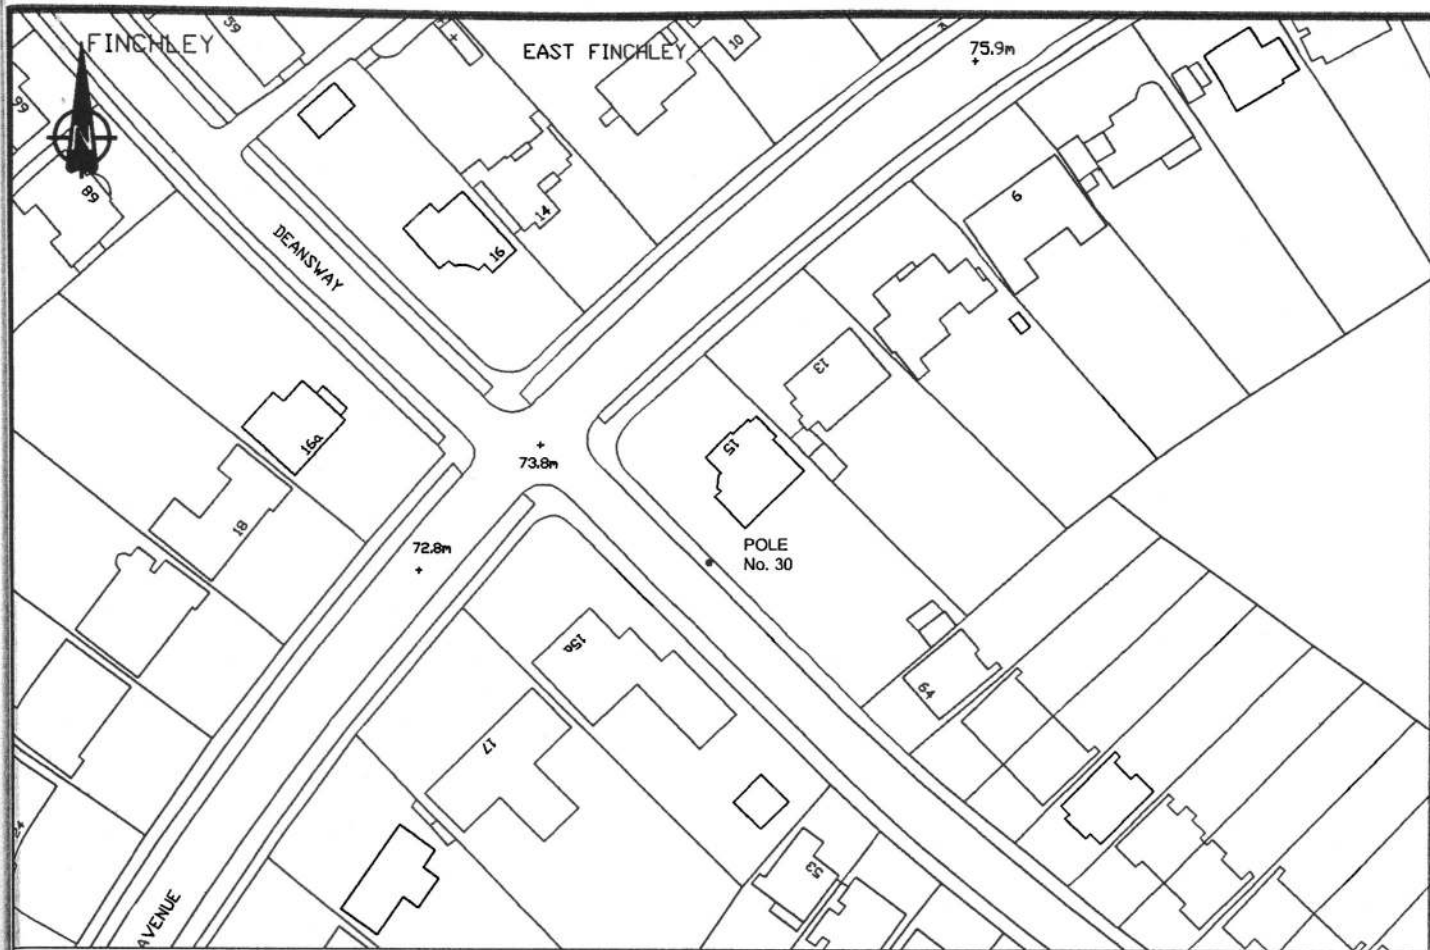

Initiated by JDK	SCHEME: THE UNITED SYNAGOGUE ERUV POLE No. 30 BANCROFT AVENUE, EAST FINCHLEY, N2	Andrew Barry-Purssell, LLB MA, Head of Development and Regeneration,		
Drawn by CB	TITLE: PROPOSED ERUV LICENCE	London Borough of Barnet, Barnet House, 1255 High Road, Whetstone, London, N20 0EJ. Tel. 020 8359 2000		DRAWING No. 22346/30
Checked by KEB				
Date 19.12.00	Scales 1:1250 & 1:50			Acadjob Ref. /draft/22346_30.dwg

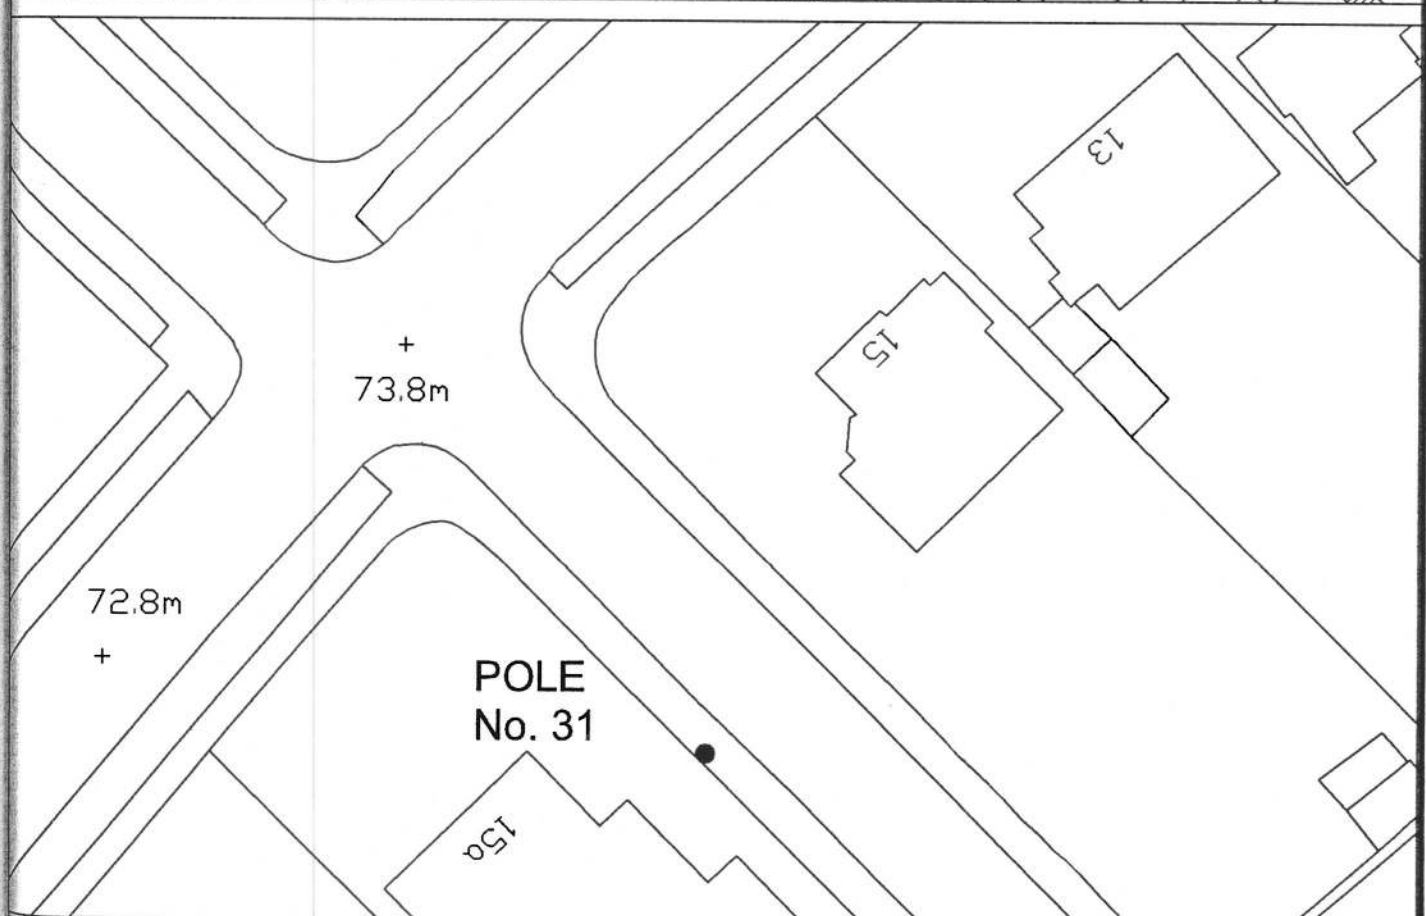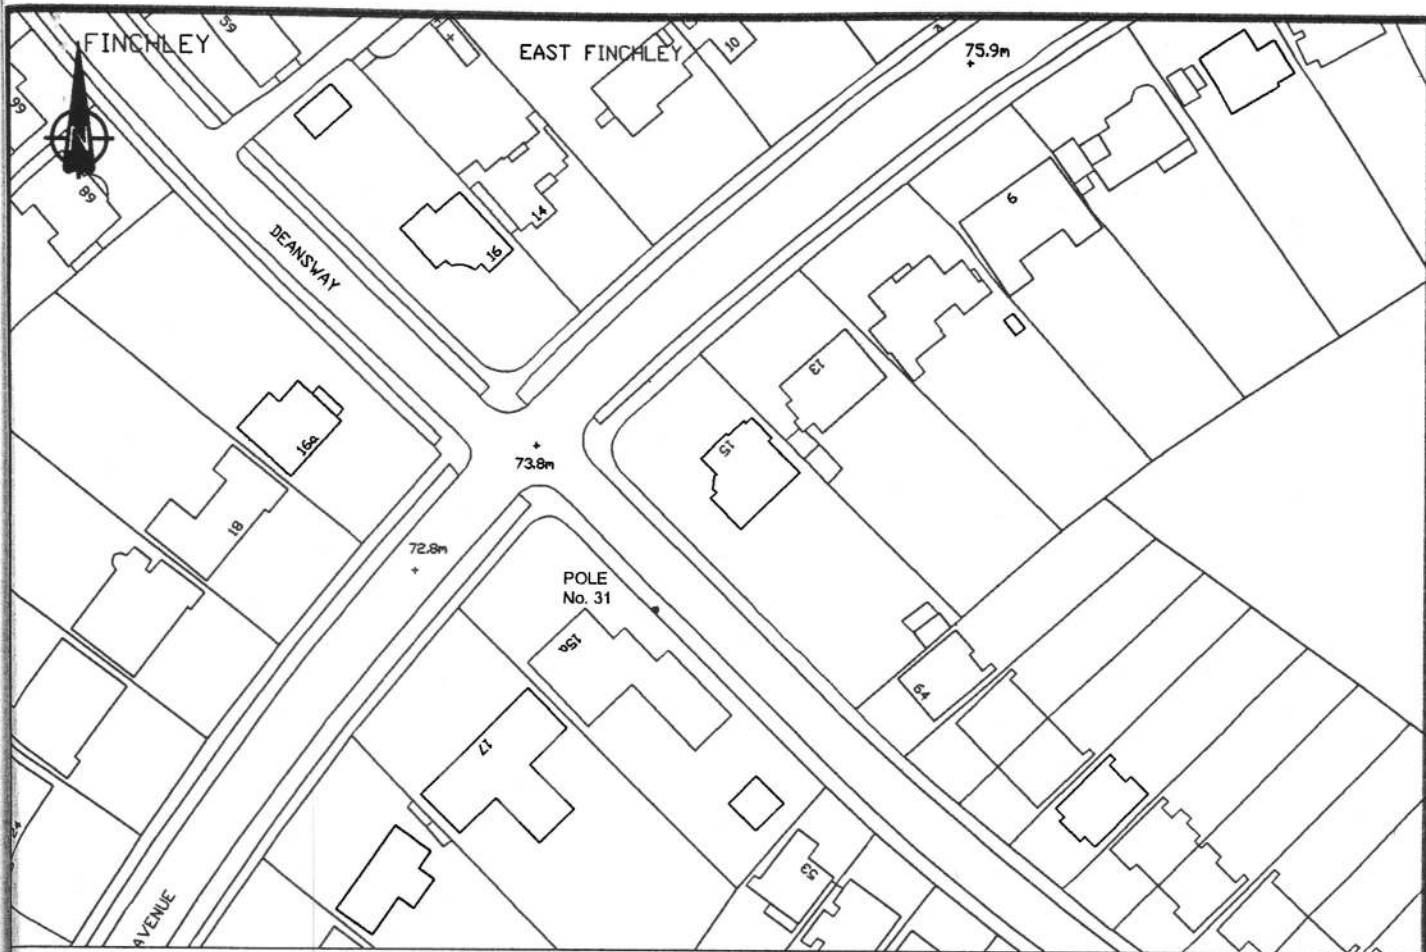

Initiated by JDK	SCHEME: THE UNITED SYNAGOGUE ERUV POLE No. 31 BANCROFT AVENUE, EAST FINCHLEY, N2	Andrew Barry-Purssell, LLB MA, Head of Development and Regeneration,		
Drawn by CB	TITLE: PROPOSED ERUV LICENCE	London Borough of Barnet, Barnet House, 1255 High Road, Whetstone, London, N20 0EJ. Tel. 020 8359 2000		DRAWING No.
Checked by KEB				22346/31
Date 19.12.00	Scales 1:1250 & 1:50		Acadjob Ref. /draft/22346_31.dwg	

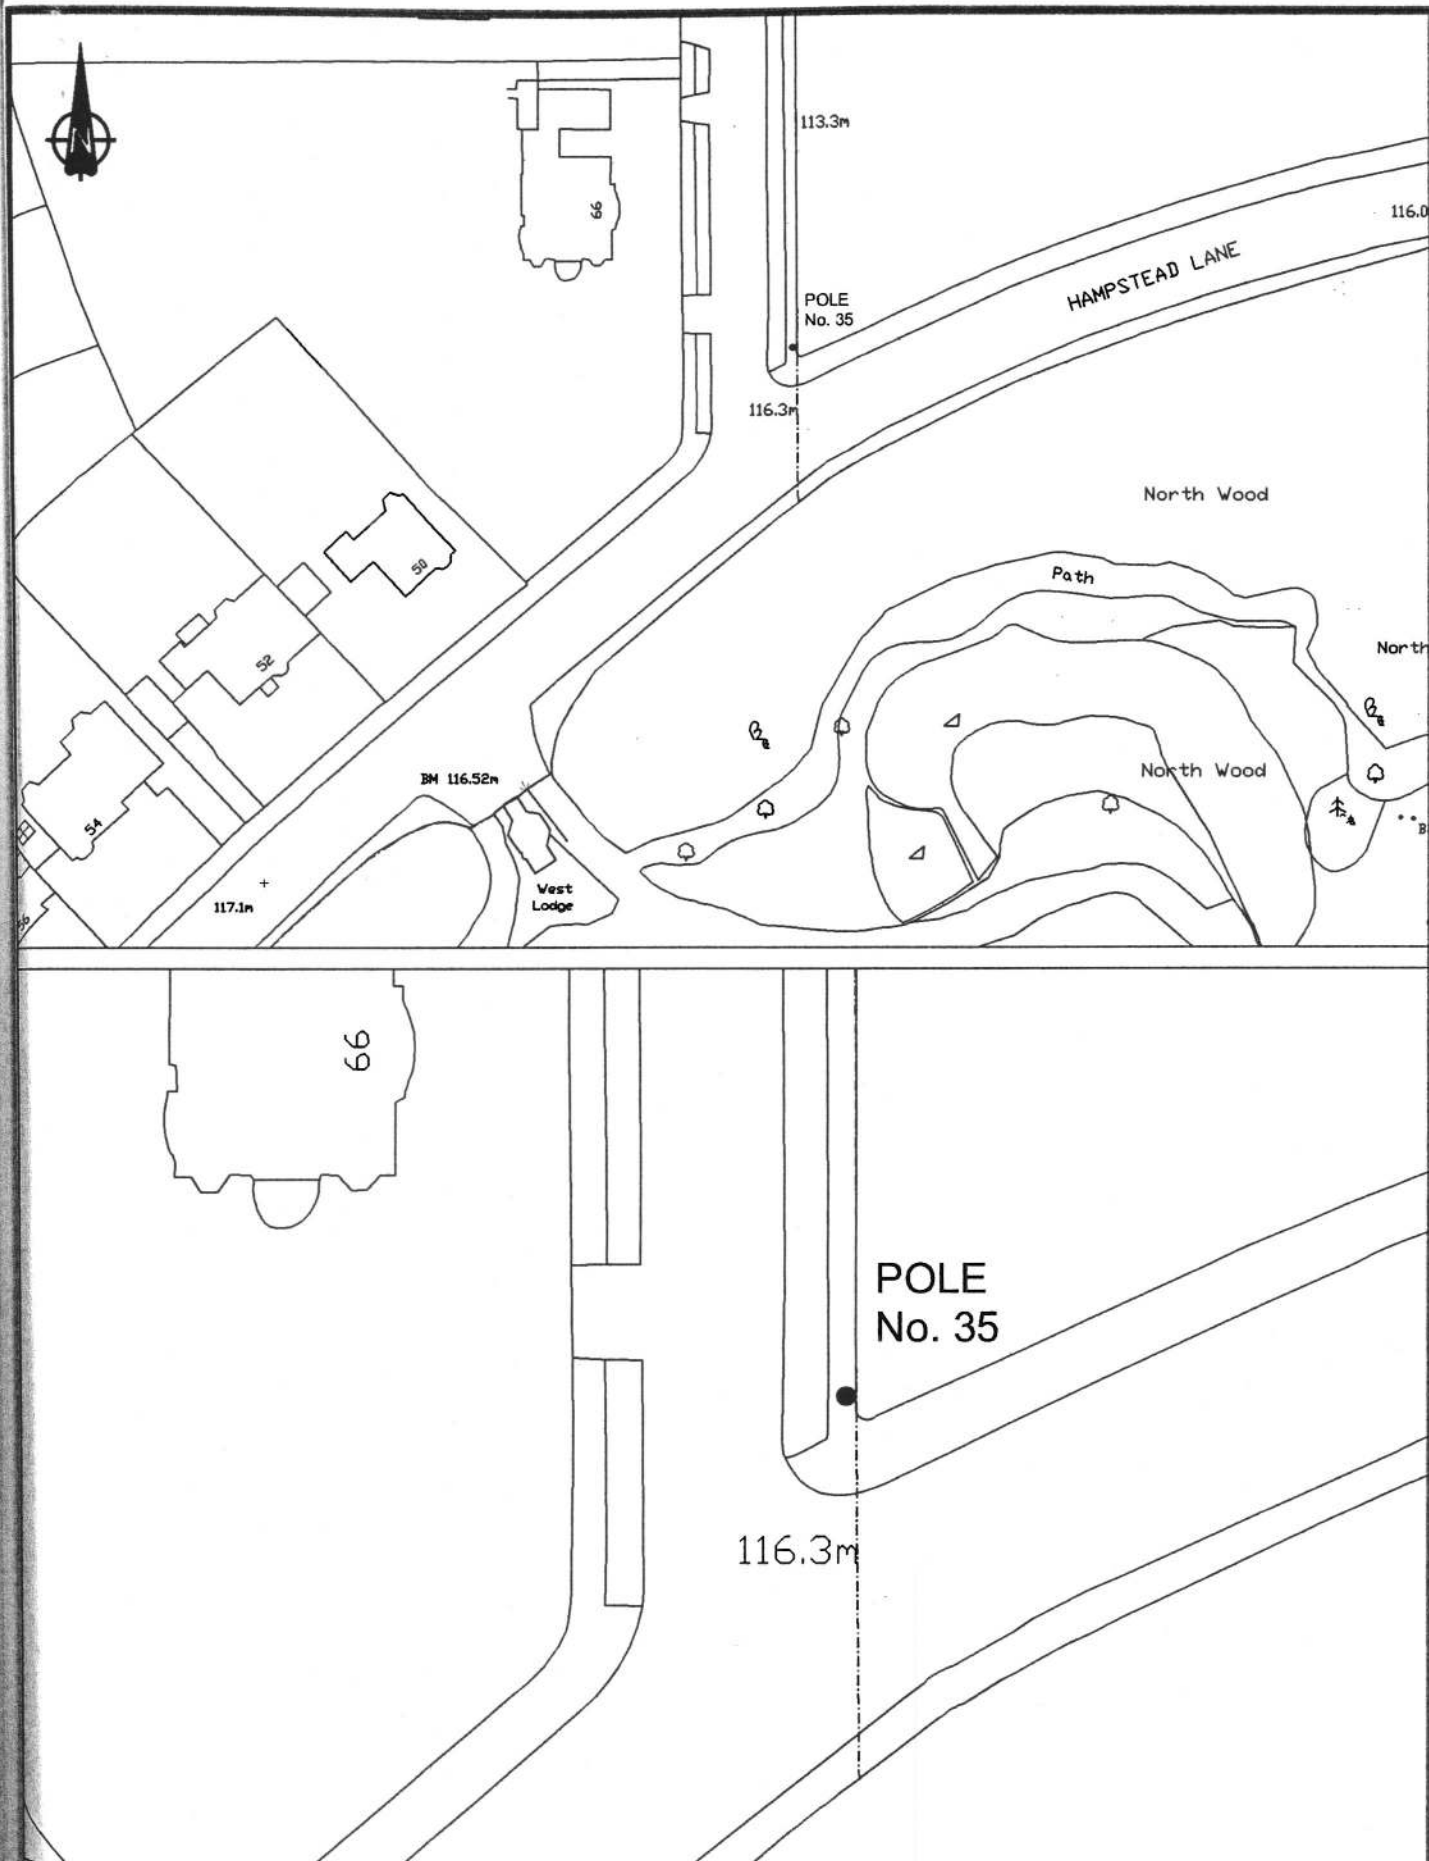

Initiated
by JDK
Drawn
by CB
Checked
by KEB
Date
19.12.00

SCHEME:
THE UNITED SYNAGOGUE ERUV
POLE No. 35
HAMPSTEAD LANE, HAMPSTEAD, NW3

TITLE:
PROPOSED ERUV LICENCE

Scales 1:1250 & 1:50

Andrew Barry-Purcell, LLB MA,
Head of Development and Regeneration,


London Borough of Barnet,
Barnet House,
1255 High Road,
Whetstone,
London, N20 0EJ.
Tel. 020 8359 2000

BARNET
LONDON BOROUGH
SURVEY SECTION


DRAWING No.

22346/35



Acadjob Ref. /draft/22346_35.dwg

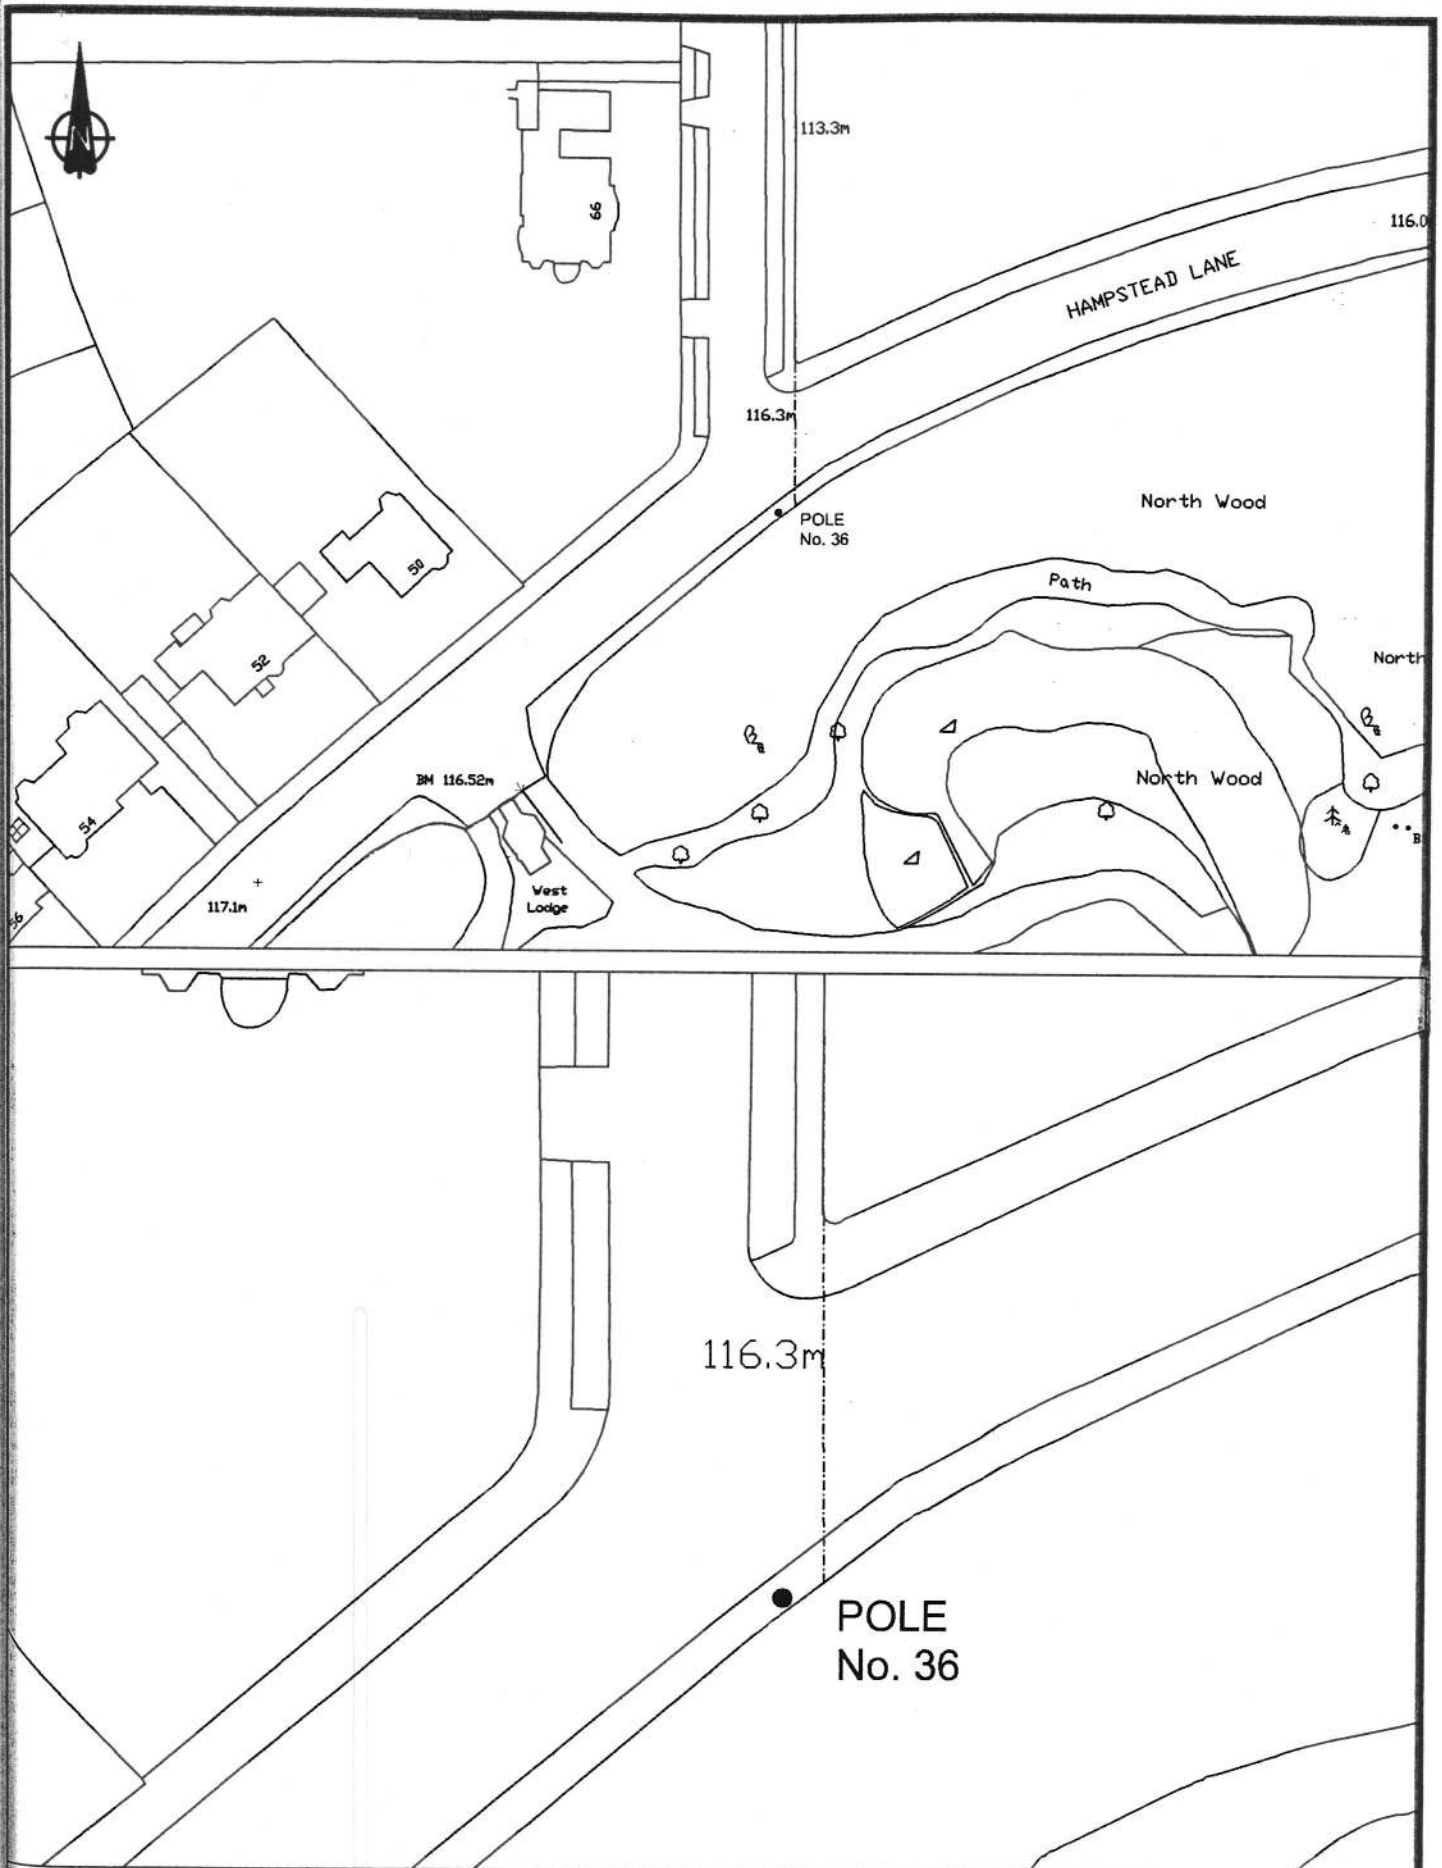

Initiated by JDK	SCHEME: THE UNITED SYNAGOGUE ERUV POLE No. 36 HAMPSTEAD LANE, HAMPSTEAD, NW3	Andrew Barry-Purssell, LLB MA, Head of Development and Regeneration,	 BARNET LONDON BOROUGH SURVEY SECTION
Drawn by CB			
Checked by KEB			
Date 19.12.00	TITLE: PROPOSED ERUV LICENCE	London Borough of Barnet, Barnet House, 1255 High Road, Whetstone, London, N20 0EJ. Tel. 020 8359 2000	DRAWING No. 22346/36
	Scales 1:1250 & 1:50		Acadjob Ref. /draft/22346_36.dwg

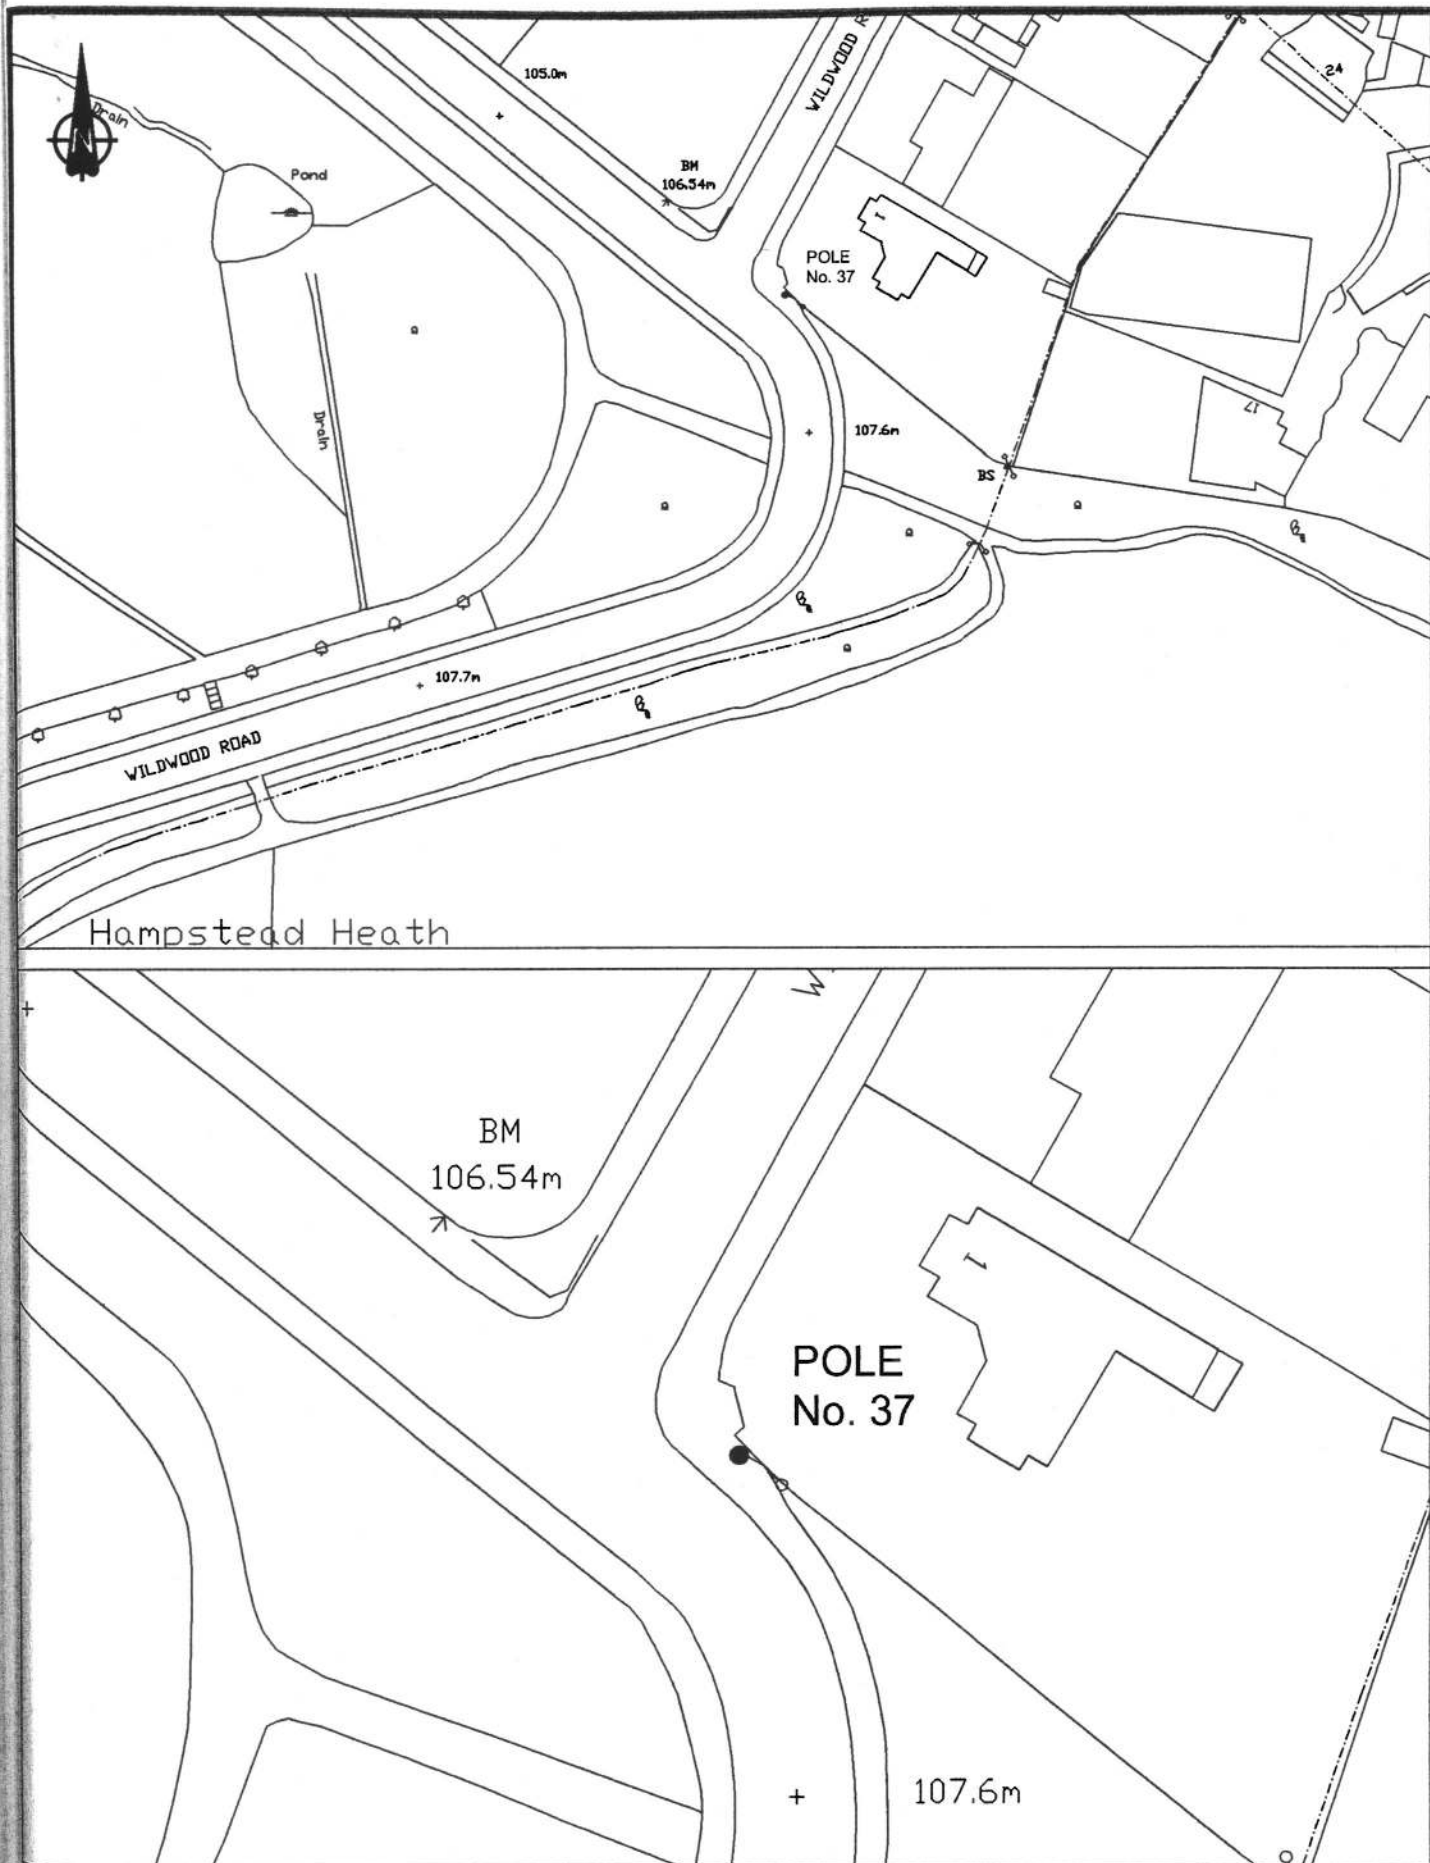

Initiated by JDK	SCHEME: THE UNITED SYNAGOGUE ERUV POLE No. 37 WILDWOOD ROAD, HAMPSTEAD, NW11	Andrew Barry-Purssell, LLB MA, Head of Development and Regeneration,	
Drawn by CB			
Checked by KEB	TITLE: PROPOSED ERUV LICENCE	London Borough of Barnet, Barnet House, 1255 High Road, Whetstone, London, N20 0EJ. Tel. 020 8359 2000	DRAWING No.
Date 19.12.00	Scales 1:1250 & 1:50		22346/37
			Acadjob Ref. /draft/22346_37.dwg

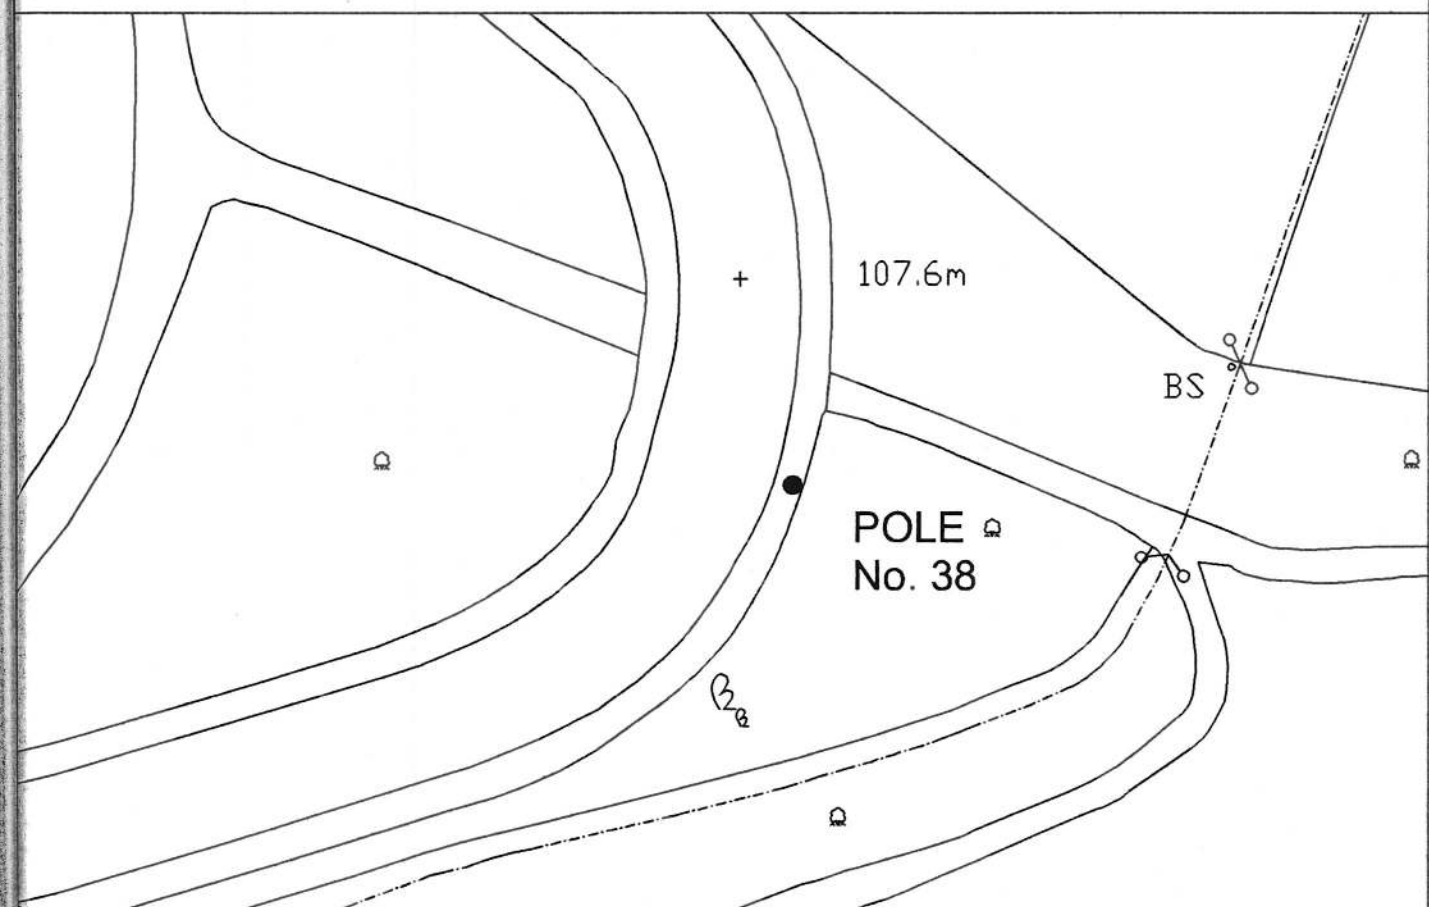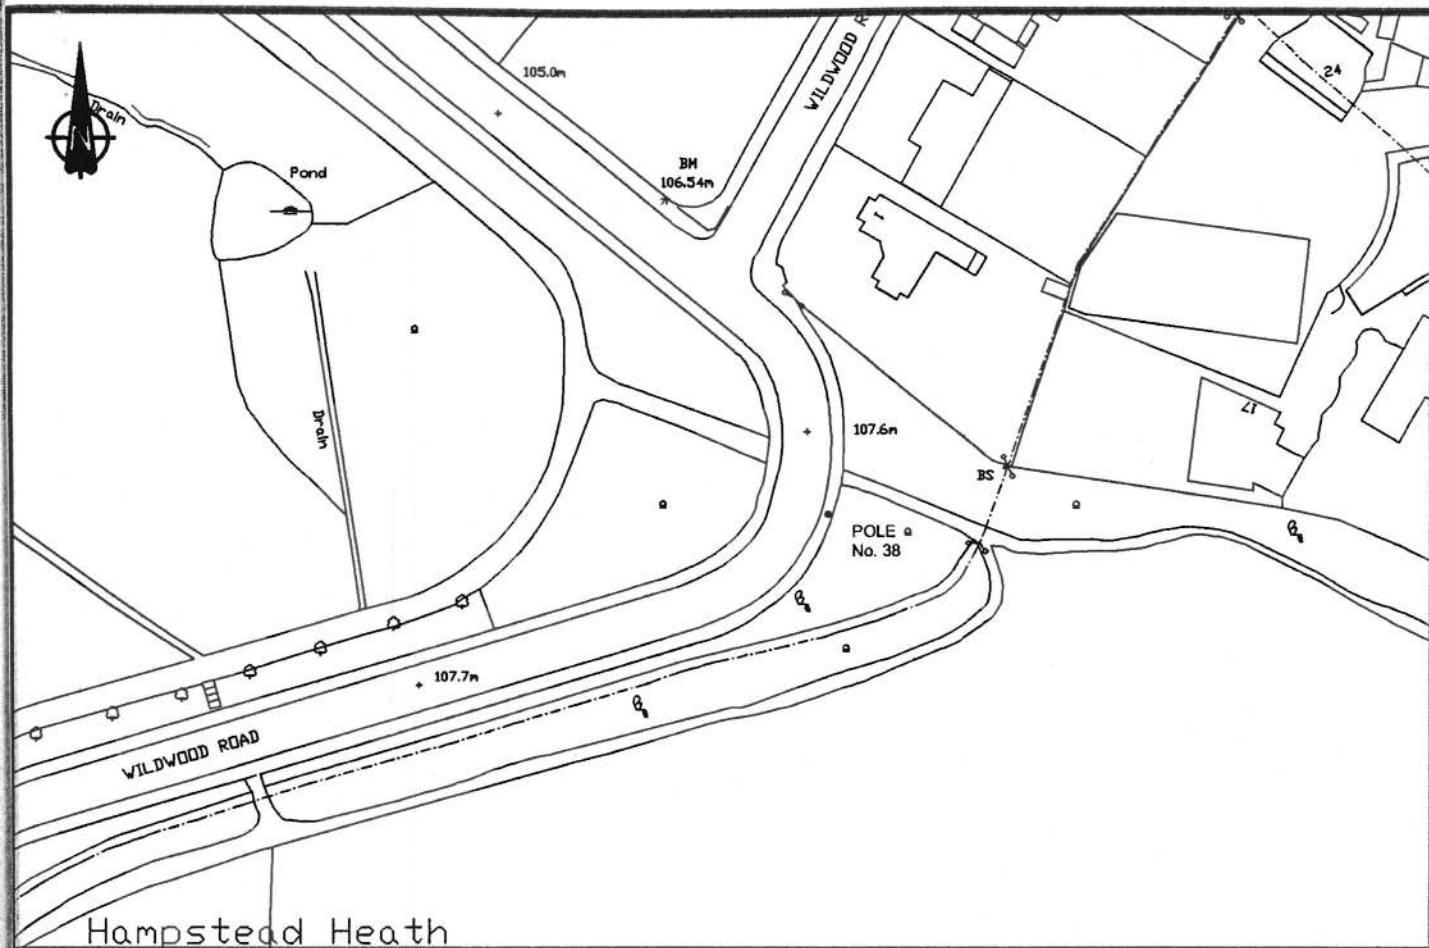

Initiated
by JDK
Drawn
by CB
Checked
by KEB
Date
19.12.00

SCHEME:
THE UNITED SYNAGOGUE ERUV
POLE No. 38
WILDWOOD ROAD, HAMPSTEAD, NW11

TITLE:
PROPOSED ERUV LICENCE

Scales 1:1250 & 1:50



Andrew Barry-Purcell, LLB MA,
Head of Development and Regeneration,

London Borough of Barnet,
Barnet House,
1255 High Road,
Whetstone,
London, N20 0EJ.
Tel. 020 8359 2000



BARNET
LONDON BOROUGH
SURVEY SECTION

DRAWING No.
22346/38


Acadjob Ref. /draft/22346_38.dwg

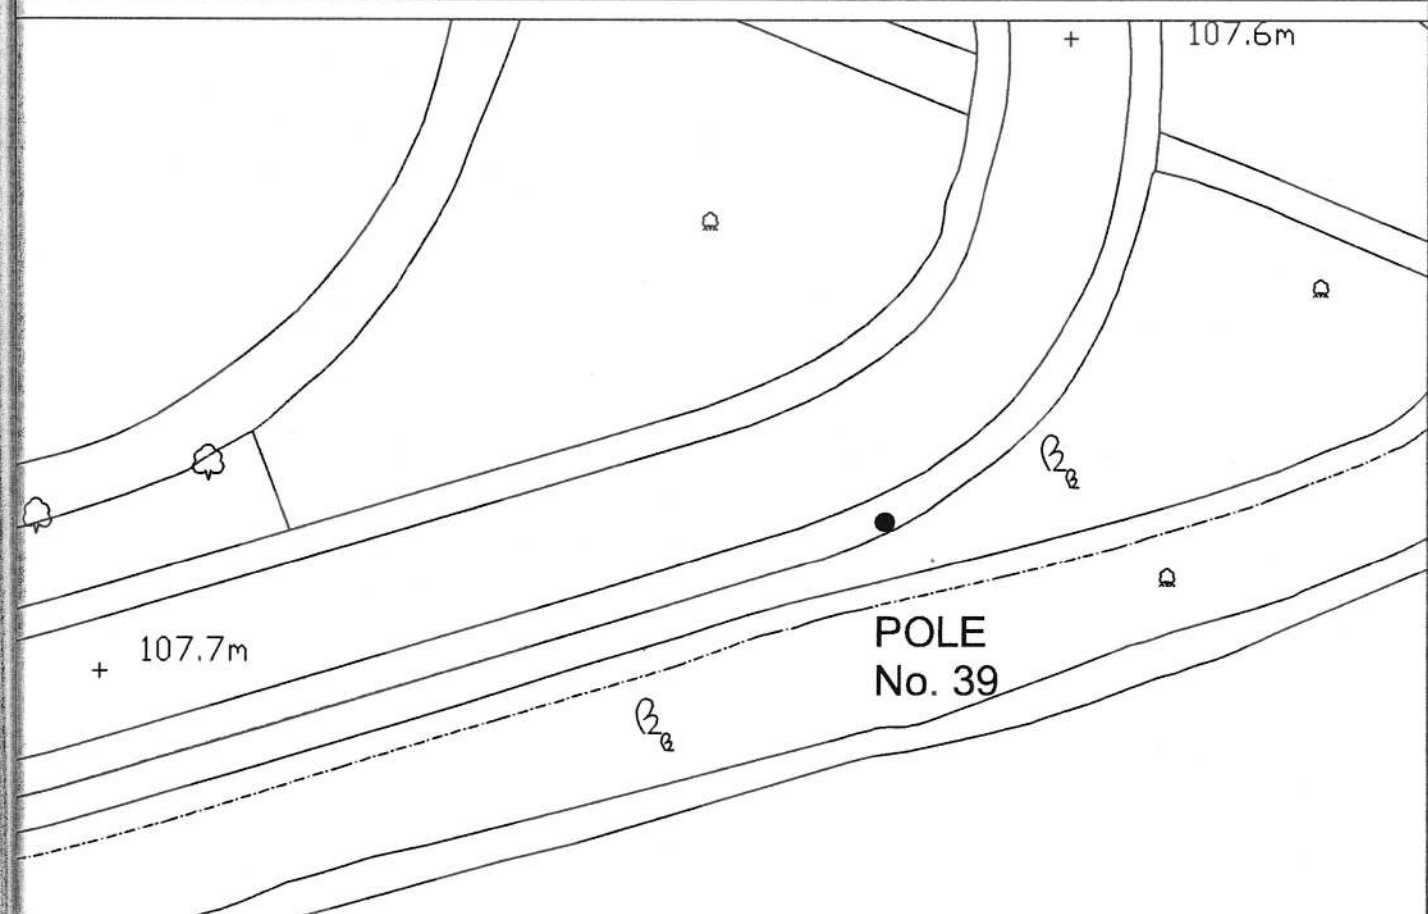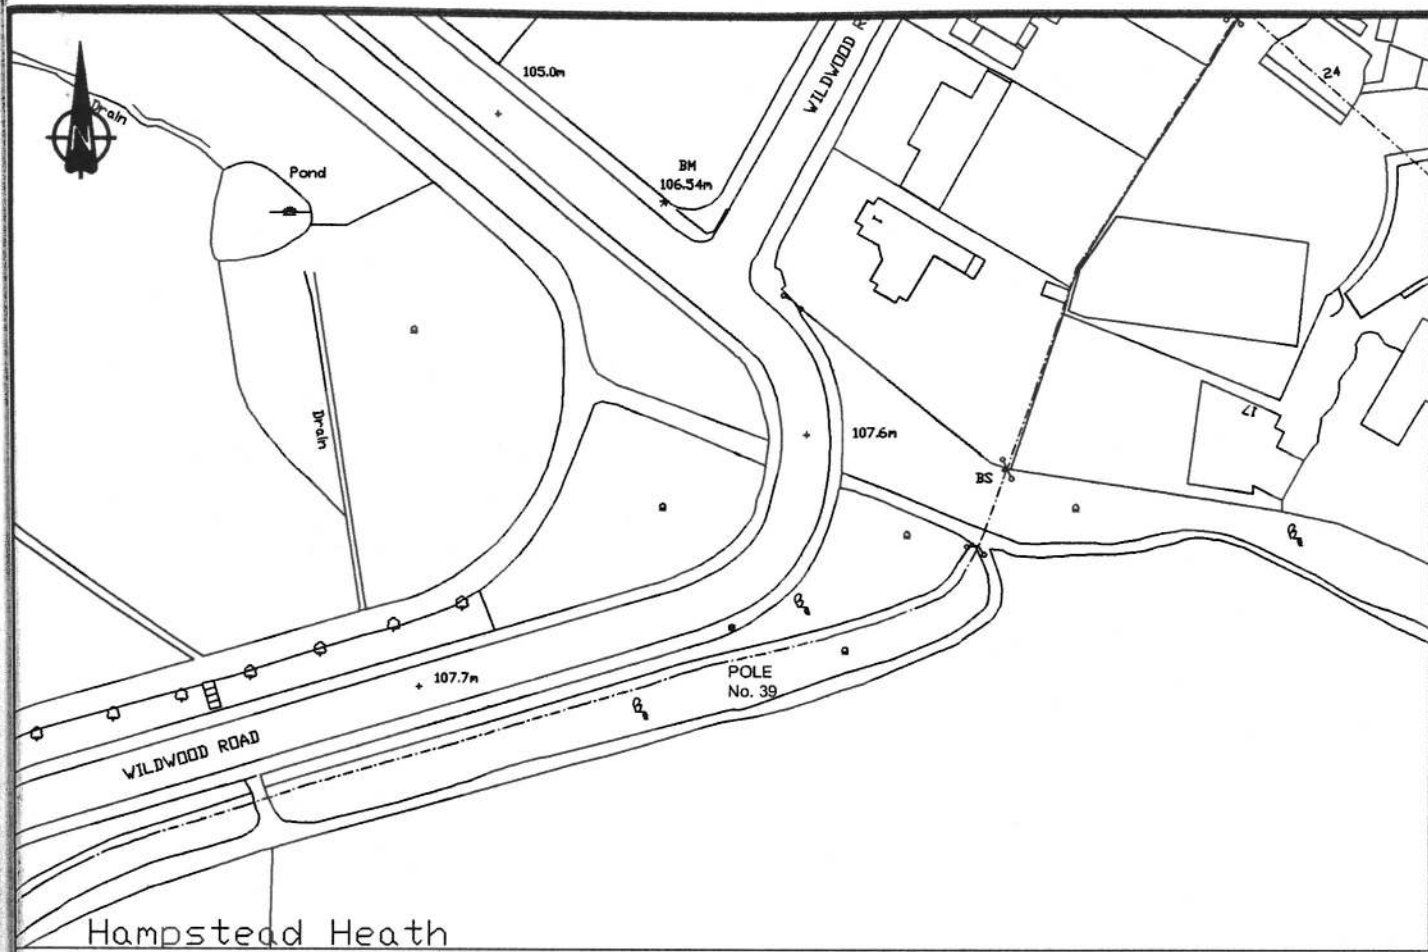

Initiated by JDK Drawn by CB Checked by KEB Date 19.12.00	SCHEME: THE UNITED SYNAGOGUE ERUV POLE No. 39 WILDWOOD ROAD, HAMPSTEAD, NW11	Andrew Barry-Purcell, LLB MA, Head of Development and Regeneration,	
	TITLE: PROPOSED ERUV LICENCE	London Borough of Barnet, Barnet House, 1255 High Road, Whetstone, London, N20 0EJ. Tel. 020 8359 2000	DRAWING No. 22346/39
	Scales 1:1250 & 1:50		Acadjob Ref. /draft/22346_39.dwg

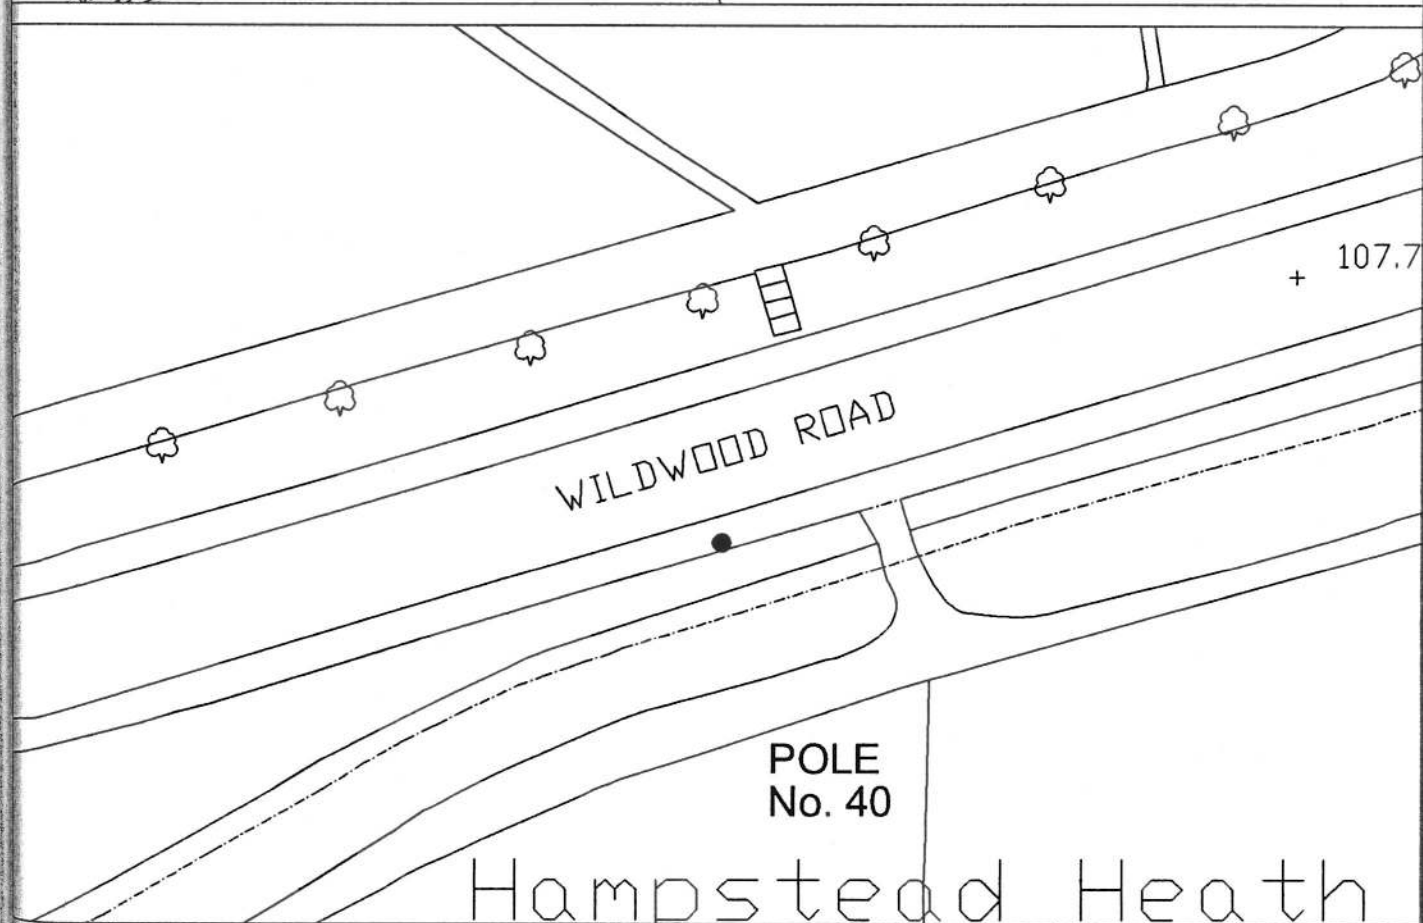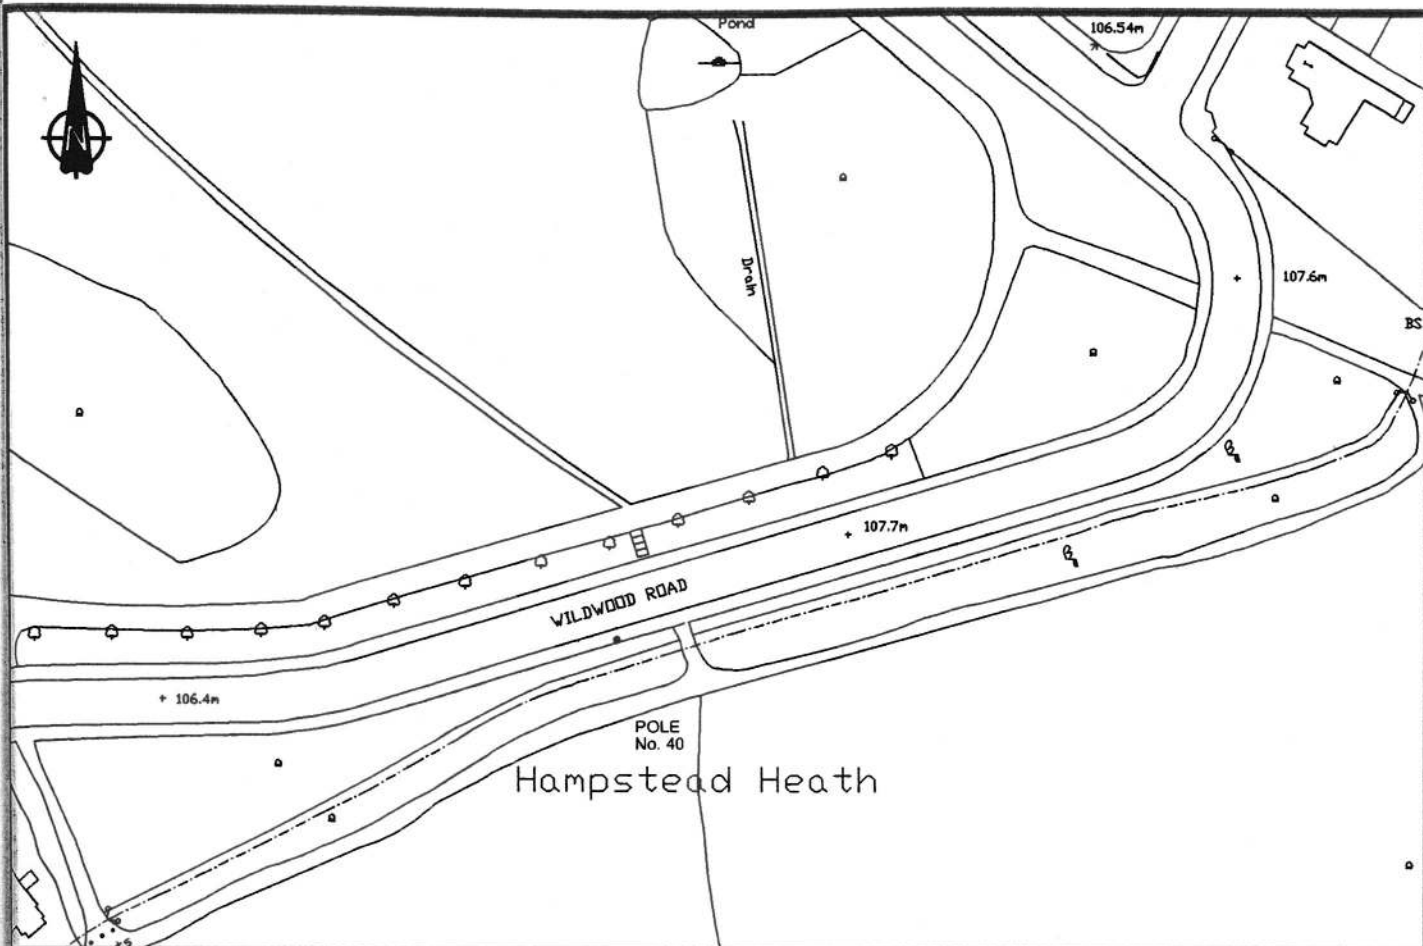


Initiated by JDK	SCHEME: THE UNITED SYNAGOGUE ERUV POLE No. 40 WILDWOOD ROAD, HAMPSTEAD, NW11	Andrew Barry-Pursell, LLB MA, Head of Development and Regeneration,	 LONDON BOROUGH SURVEY SECTION
Drawn by CB			
Checked by KEB	TITLE: PROPOSED ERUV LICENCE	London Borough of Barnet, Barnet House, 1255 High Road, Whetstone, London, N20 0EJ. Tel. 020 8359 2000	DRAWING No. 22346/40
Date 19.12.00	Scales 1:1250 & 1:50		Acadjob Ref. /draft/22346_40.dwg

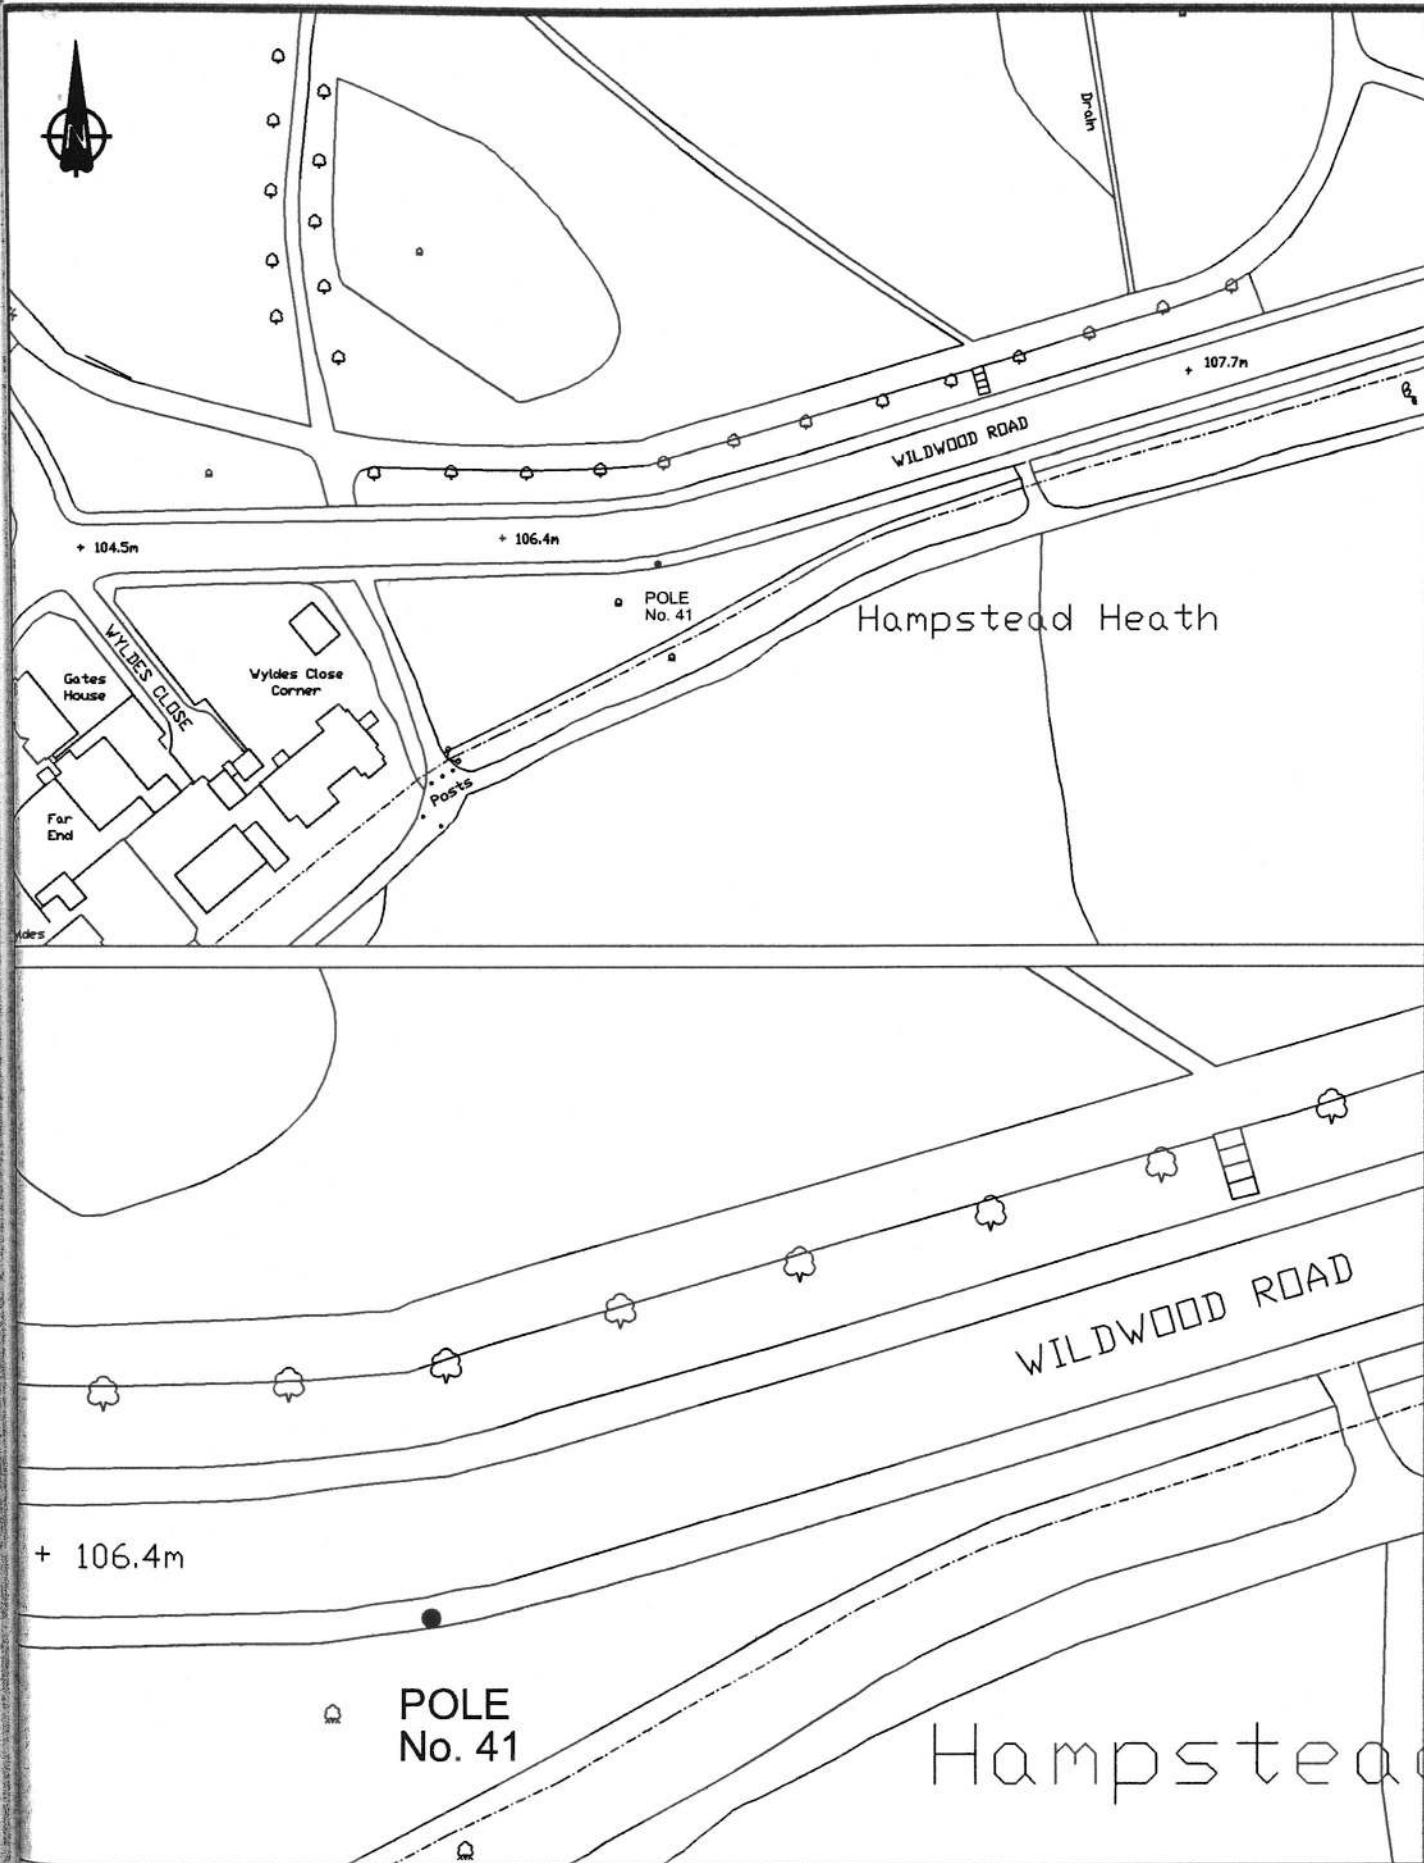


Initiated by JDK	SCHEME: THE UNITED SYNAGOGUE ERUV POLE No. 41 WILDWOOD ROAD, HAMPSTEAD, NW11	Andrew Barry-Purssell, LLB MA, Head of Development and Regeneration,	
Drawn by CB			
Checked by KEB	TITLE: PROPOSED ERUV LICENCE	London Borough of Barnet, Barnet House, 1255 High Road, Whetstone, London, N20 0EJ. Tel. 020 8359 2000	DRAWING No. 22346/41
Date 19.12.00	Scales 1:1250 & 1:50		Acadjob Ref. /draft/22346_41.dwg



Based upon the Ordnance Survey mapping with the permission of the Controller of Her Majesty's Stationery Office © Crown copyright.
 Unauthorised reproduction in any form is prohibited and may lead to prosecution or civil proceedings. London Borough of Barnet 1/08/2000 1000

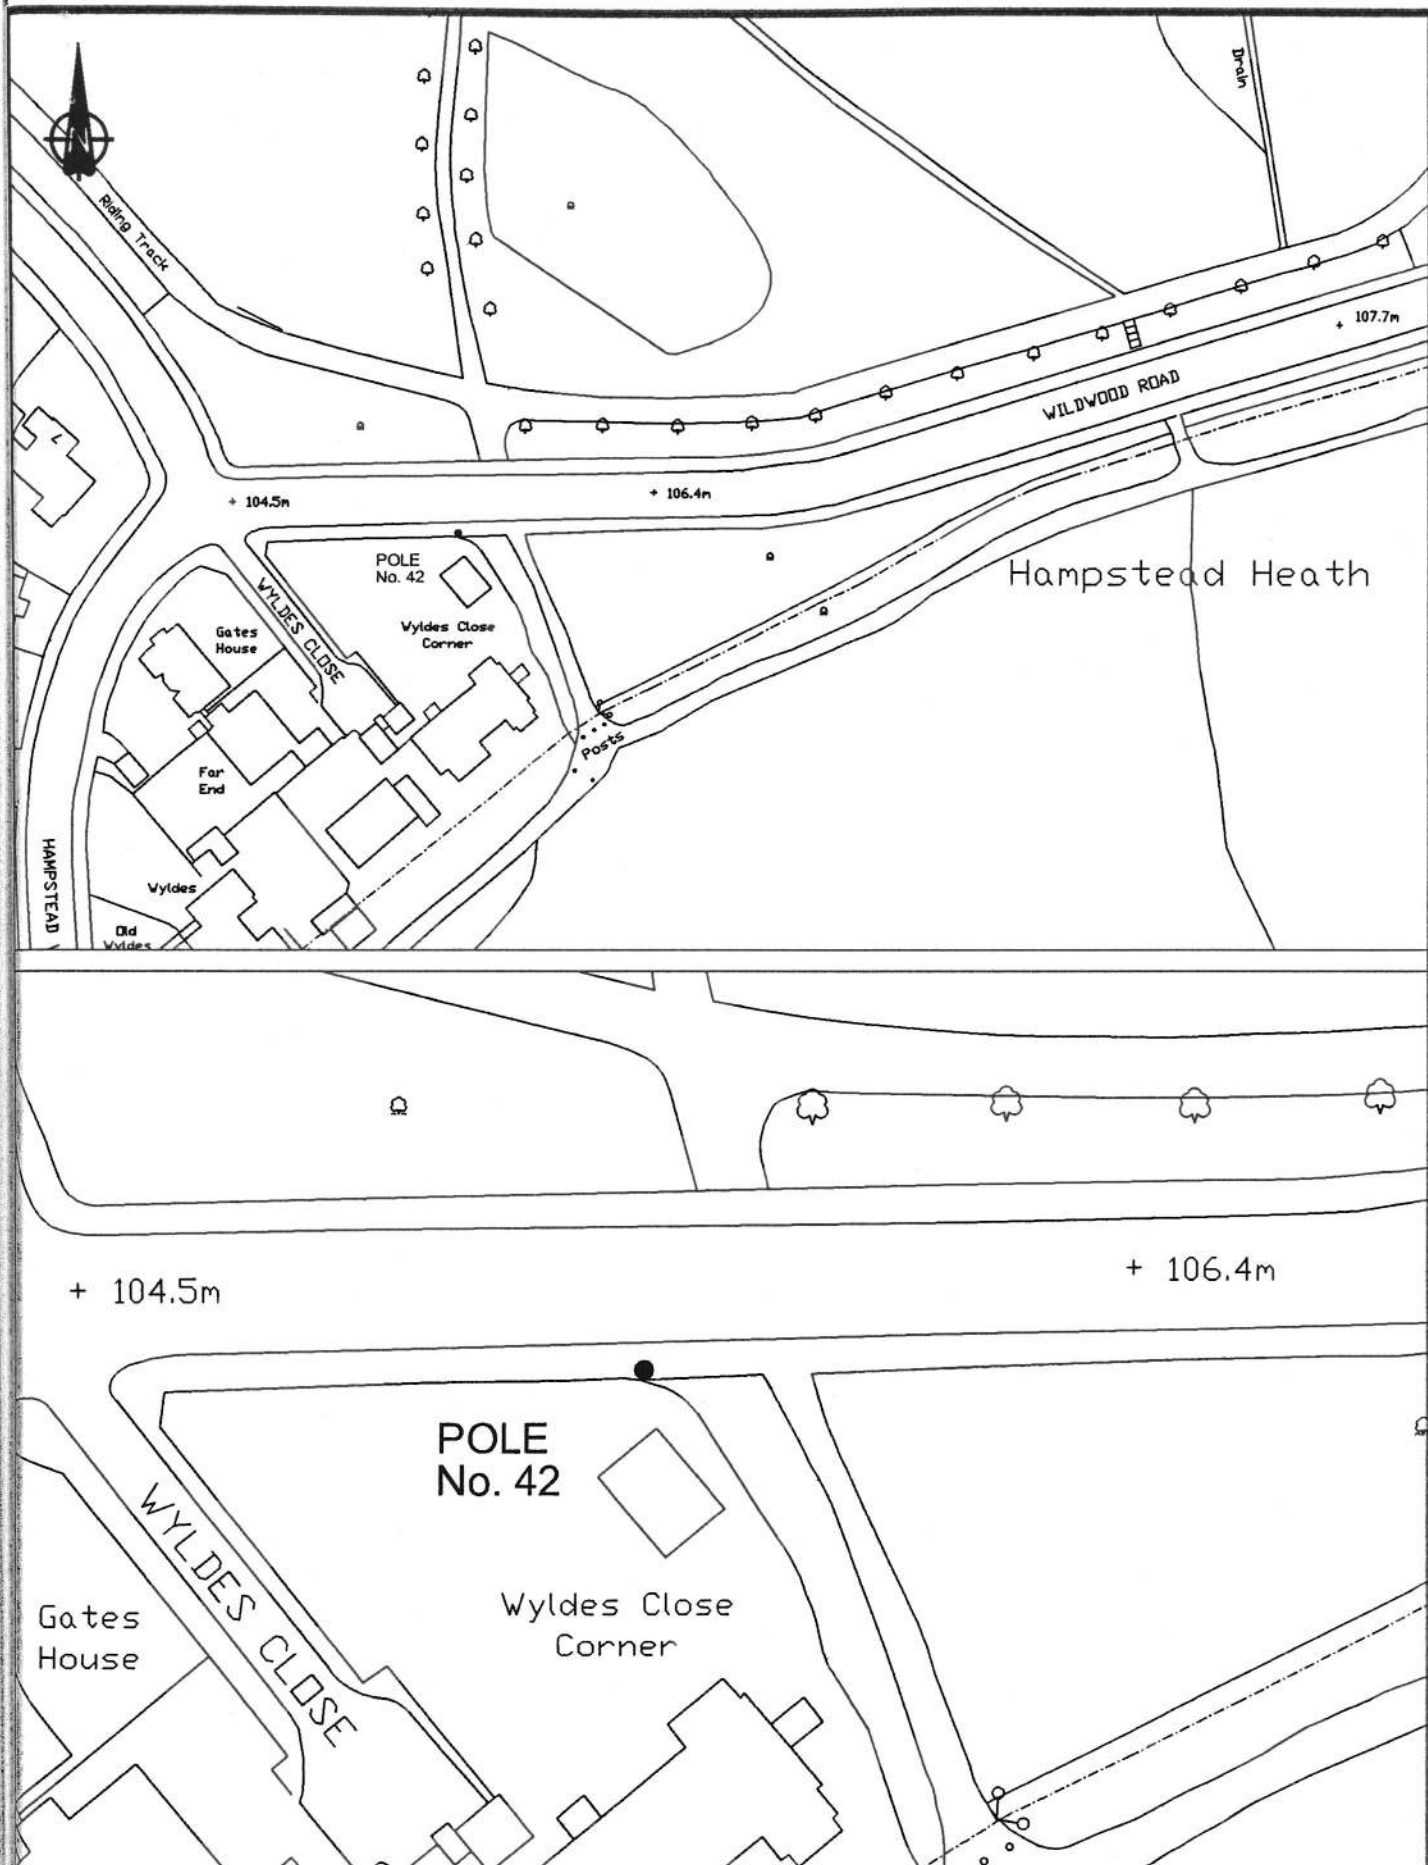


Initiated by JDK	SCHEME: THE UNITED SYNAGOGUE ERUV POLE No. 42 WILDWOOD ROAD, HAMPSTEAD, NW11	Andrew Barry-Purssell, LLB MA, Head of Development and Regeneration,		
Drawn by CB	TITLE: PROPOSED ERUV LICENCE	London Borough of Barnet, Barnet House, 1255 High Road, Whetstone, London, N20 0EJ. Tel. 020 8359 2000	DRAWING No.	
Checked by KEB			22346/42	
Date 19.12.00	Scales 1:1250 & 1:50		Acadjob Ref.	/draft/22346_42.dwg

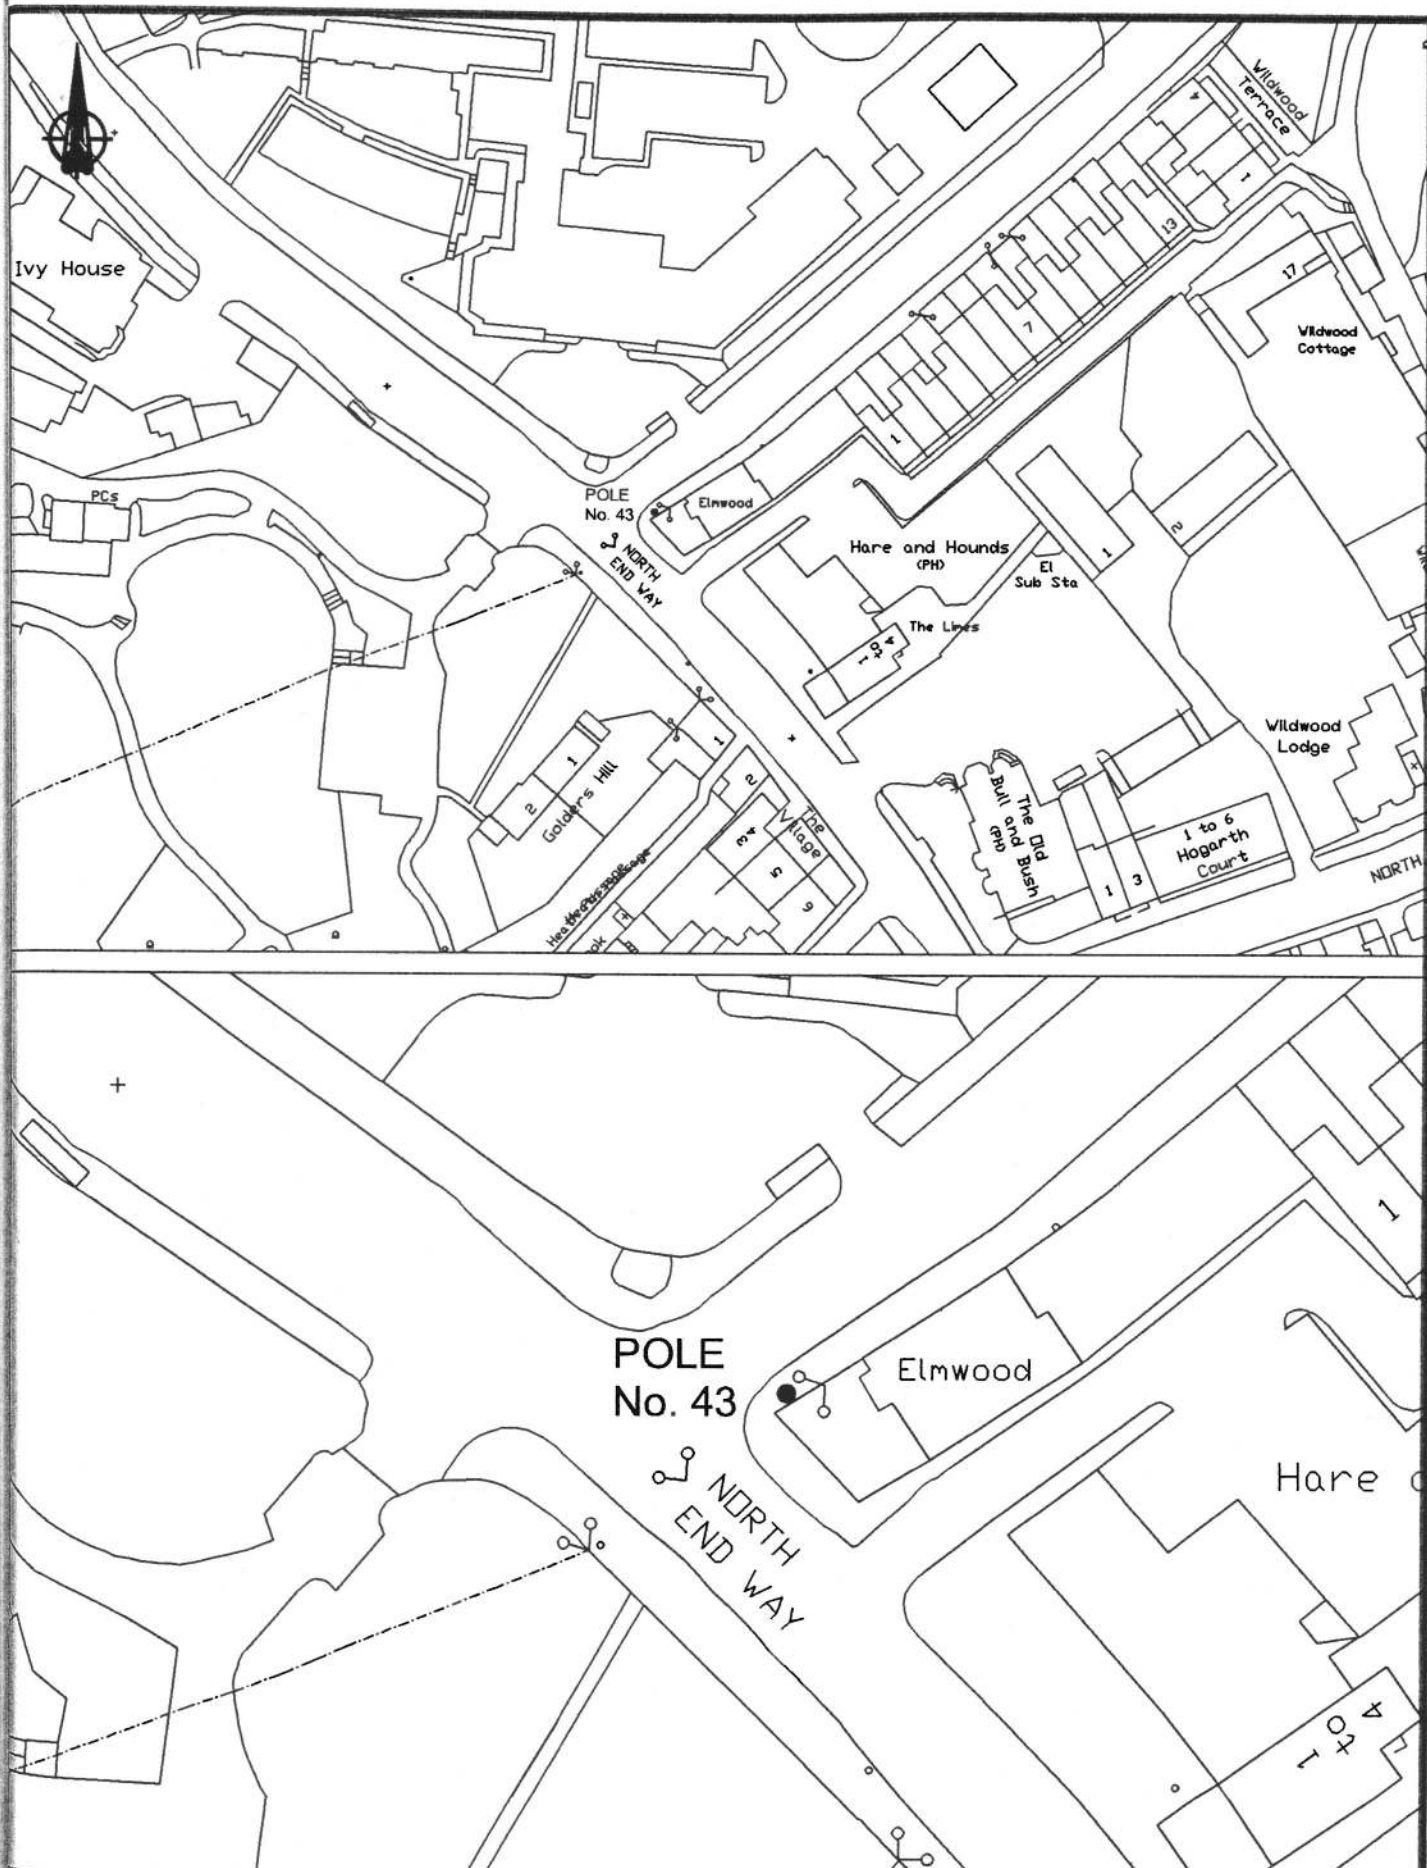


Initiated by JDK Drawn by CB Checked by KEB Date 19.12.00	SCHEME: THE UNITED SYNAGOGUE ERUV POLE No. 43 NORTH END WAY, NORTH END ROAD, HAMPSTEAD, NW11 TITLE: PROPOSED ERUV LICENCE Scales 1:1250 & 1:50	Andrew Barry-Purcell, LLB MA, Head of Development and Regeneration, London Borough of Barnet, Barnet House, 1255 High Road, Whetstone, London, N20 0EJ. Tel. 020 8359 2000	DRAWING No. 22346/43 Acadjob Ref. /draft/22346_43.dwg
--	--	---	--

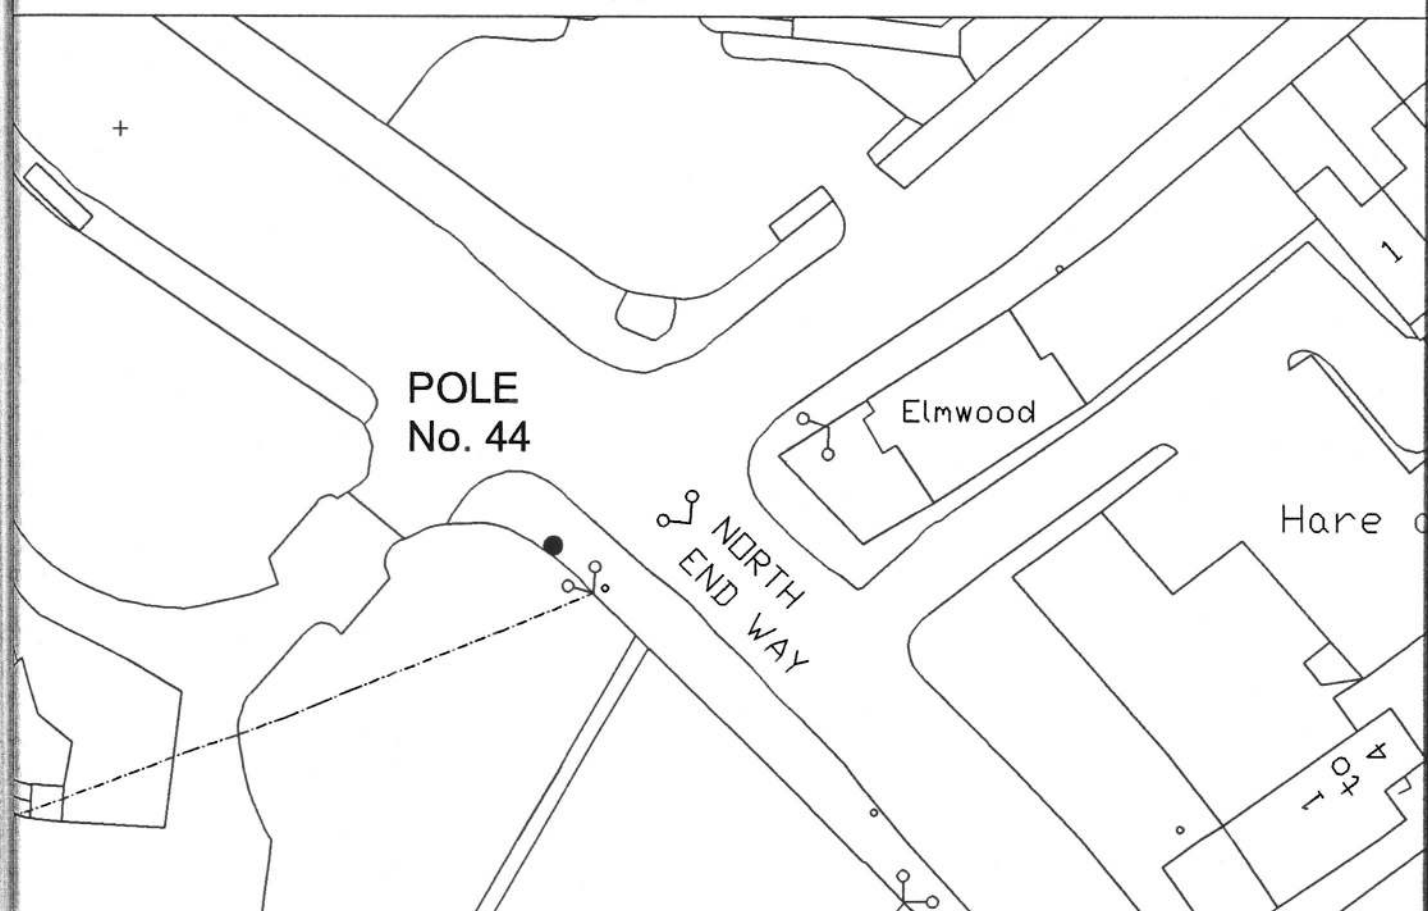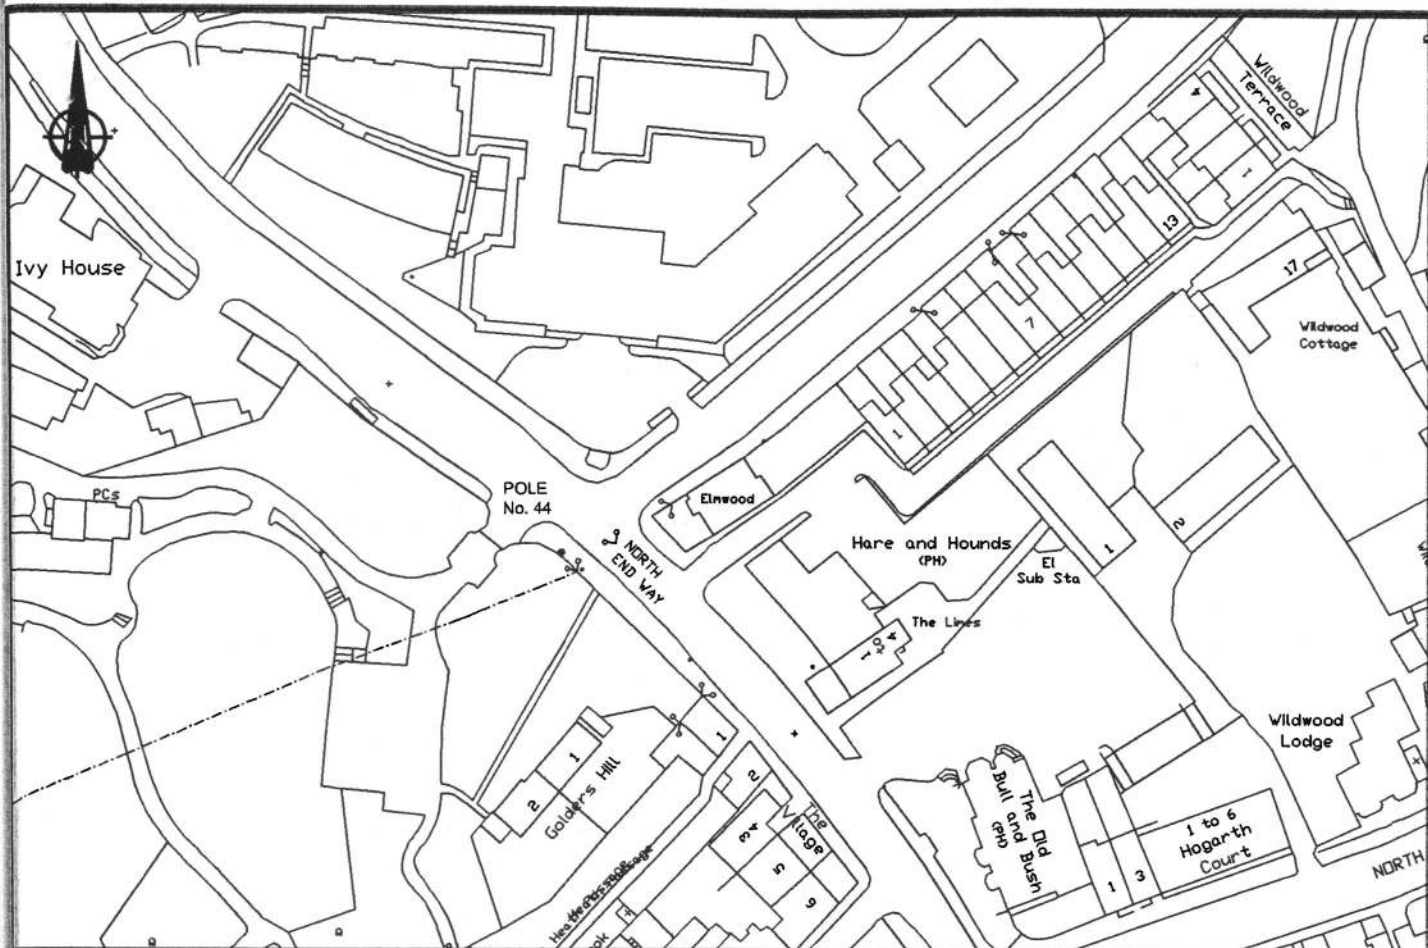


Initiated by JDK	SCHEME: THE UNITED SYNAGOGUE ERUV POLE No. 44 NORTH END WAY, NORTH END ROAD, HAMPSTEAD, NW11	Andrew Barry-Pursell, LLB MA, Head of Development and Regeneration,	
Drawn by CB			
Checked by KEB			
Date 19.12.00	TITLE: PROPOSED ERUV LICENCE	London Borough of Barnet, Barnet House, 1255 High Road, Whetstone, London, N20 0EJ. Tel. 020 8359 2000	DRAWING No. 22346/44
	Scales 1:1250 & 1:50		Acadjob Ref. /draft/22346_44.dwg

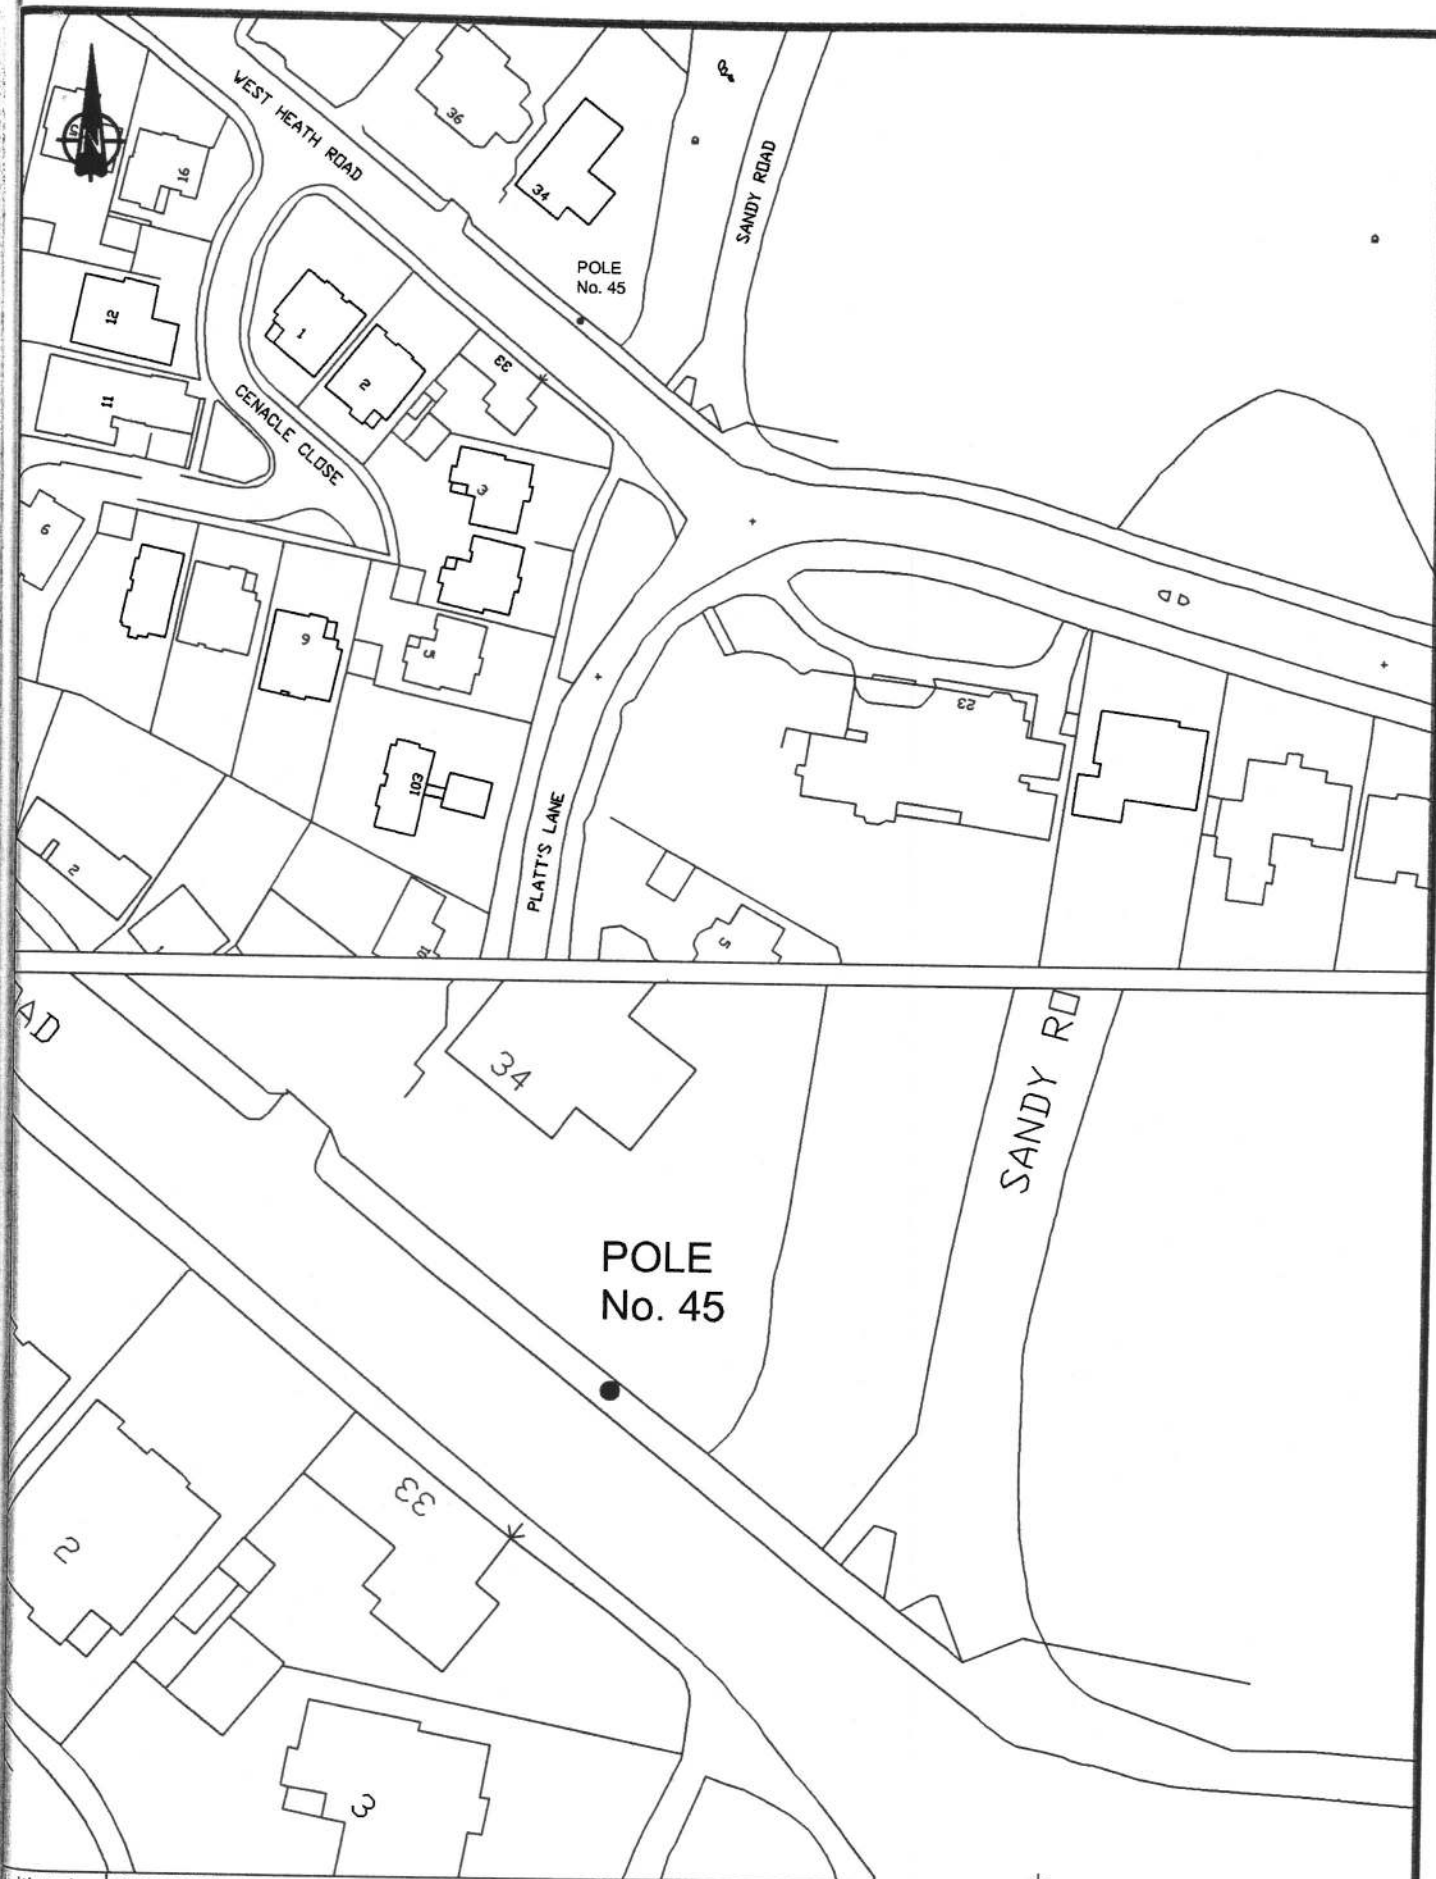


Initiated by JDK	SCHEME: THE UNITED SYNAGOGUE ERUV POLE No. 45 WEST HEATH ROAD, HAMPSTEAD, NW3	Andrew Barry-Purcell, LLB MA, Head of Development and Regeneration,	
Drawn by CB			
Checked by KEB	TITLE: PROPOSED ERUV LICENCE	London Borough of Barnet, Barnet House, 1255 High Road, Whetstone, London, N20 0EJ. Tel. 020 8359 2000	DRAWING No. 22346/45
Date 19.12.00			Acadjob Ref. /draft/22346_45.dwg

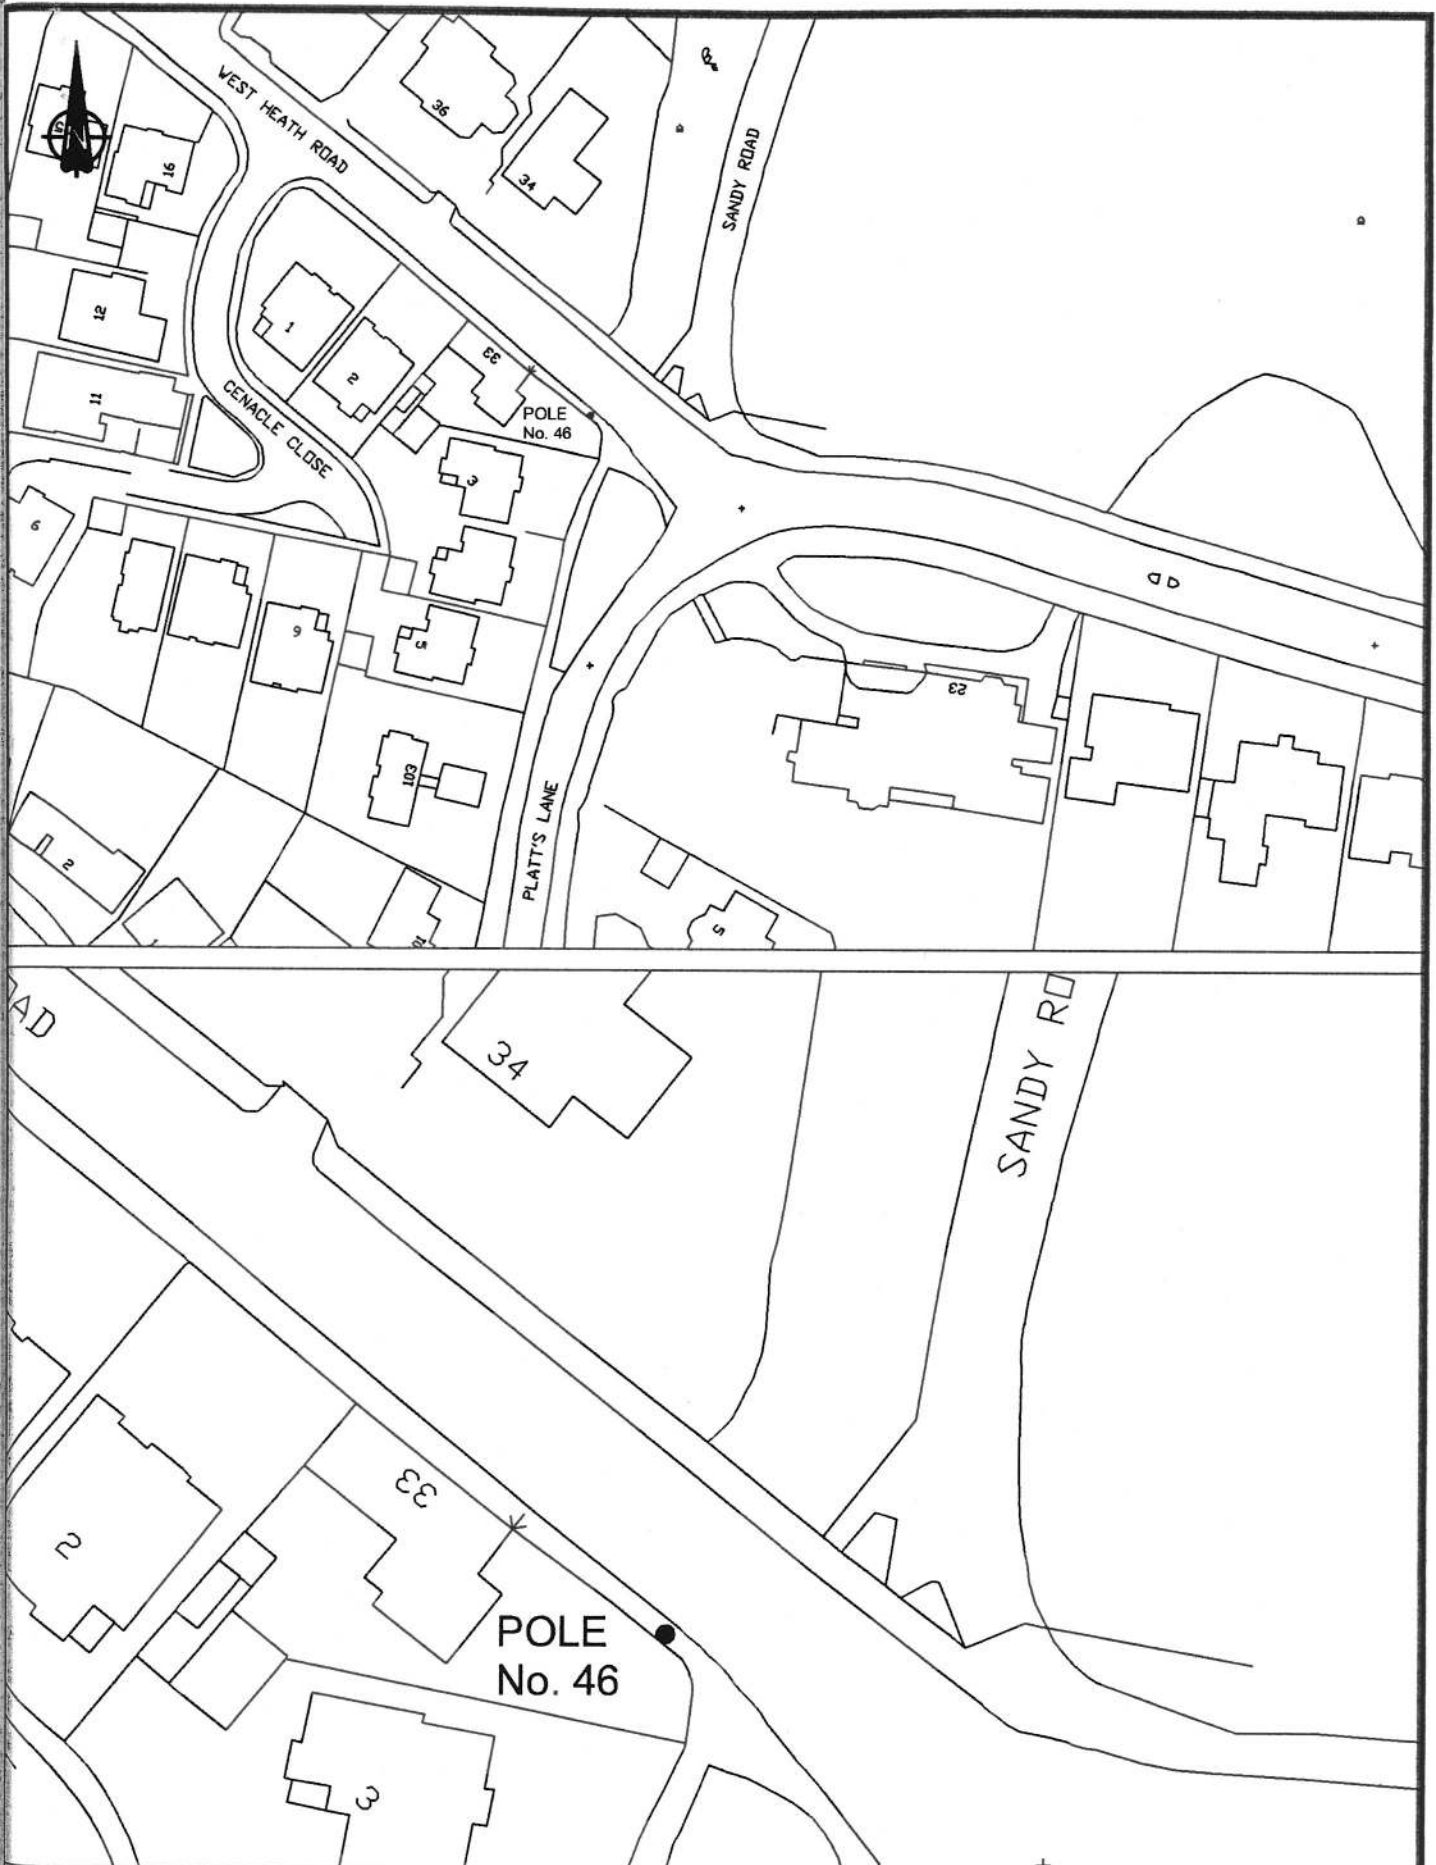


Initiated by JDK	SCHEME: THE UNITED SYNAGOGUE ERUV POLE No. 46 WEST HEATH ROAD, HAMPSTEAD, NW3	Andrew Barry-Purssell, LLB MA, Head of Development and Regeneration,	
Drawn by CB			
Checked by KEB	TITLE: PROPOSED ERUV LICENCE	London Borough of Barnet, Barnet House, 1255 High Road, Whetstone, London, N20 0EJ. Tel. 020 8359 2000	DRAWING No. 22346/46
Date 19.12.00			Acadjob Ref. /draft/22346_46.dwg

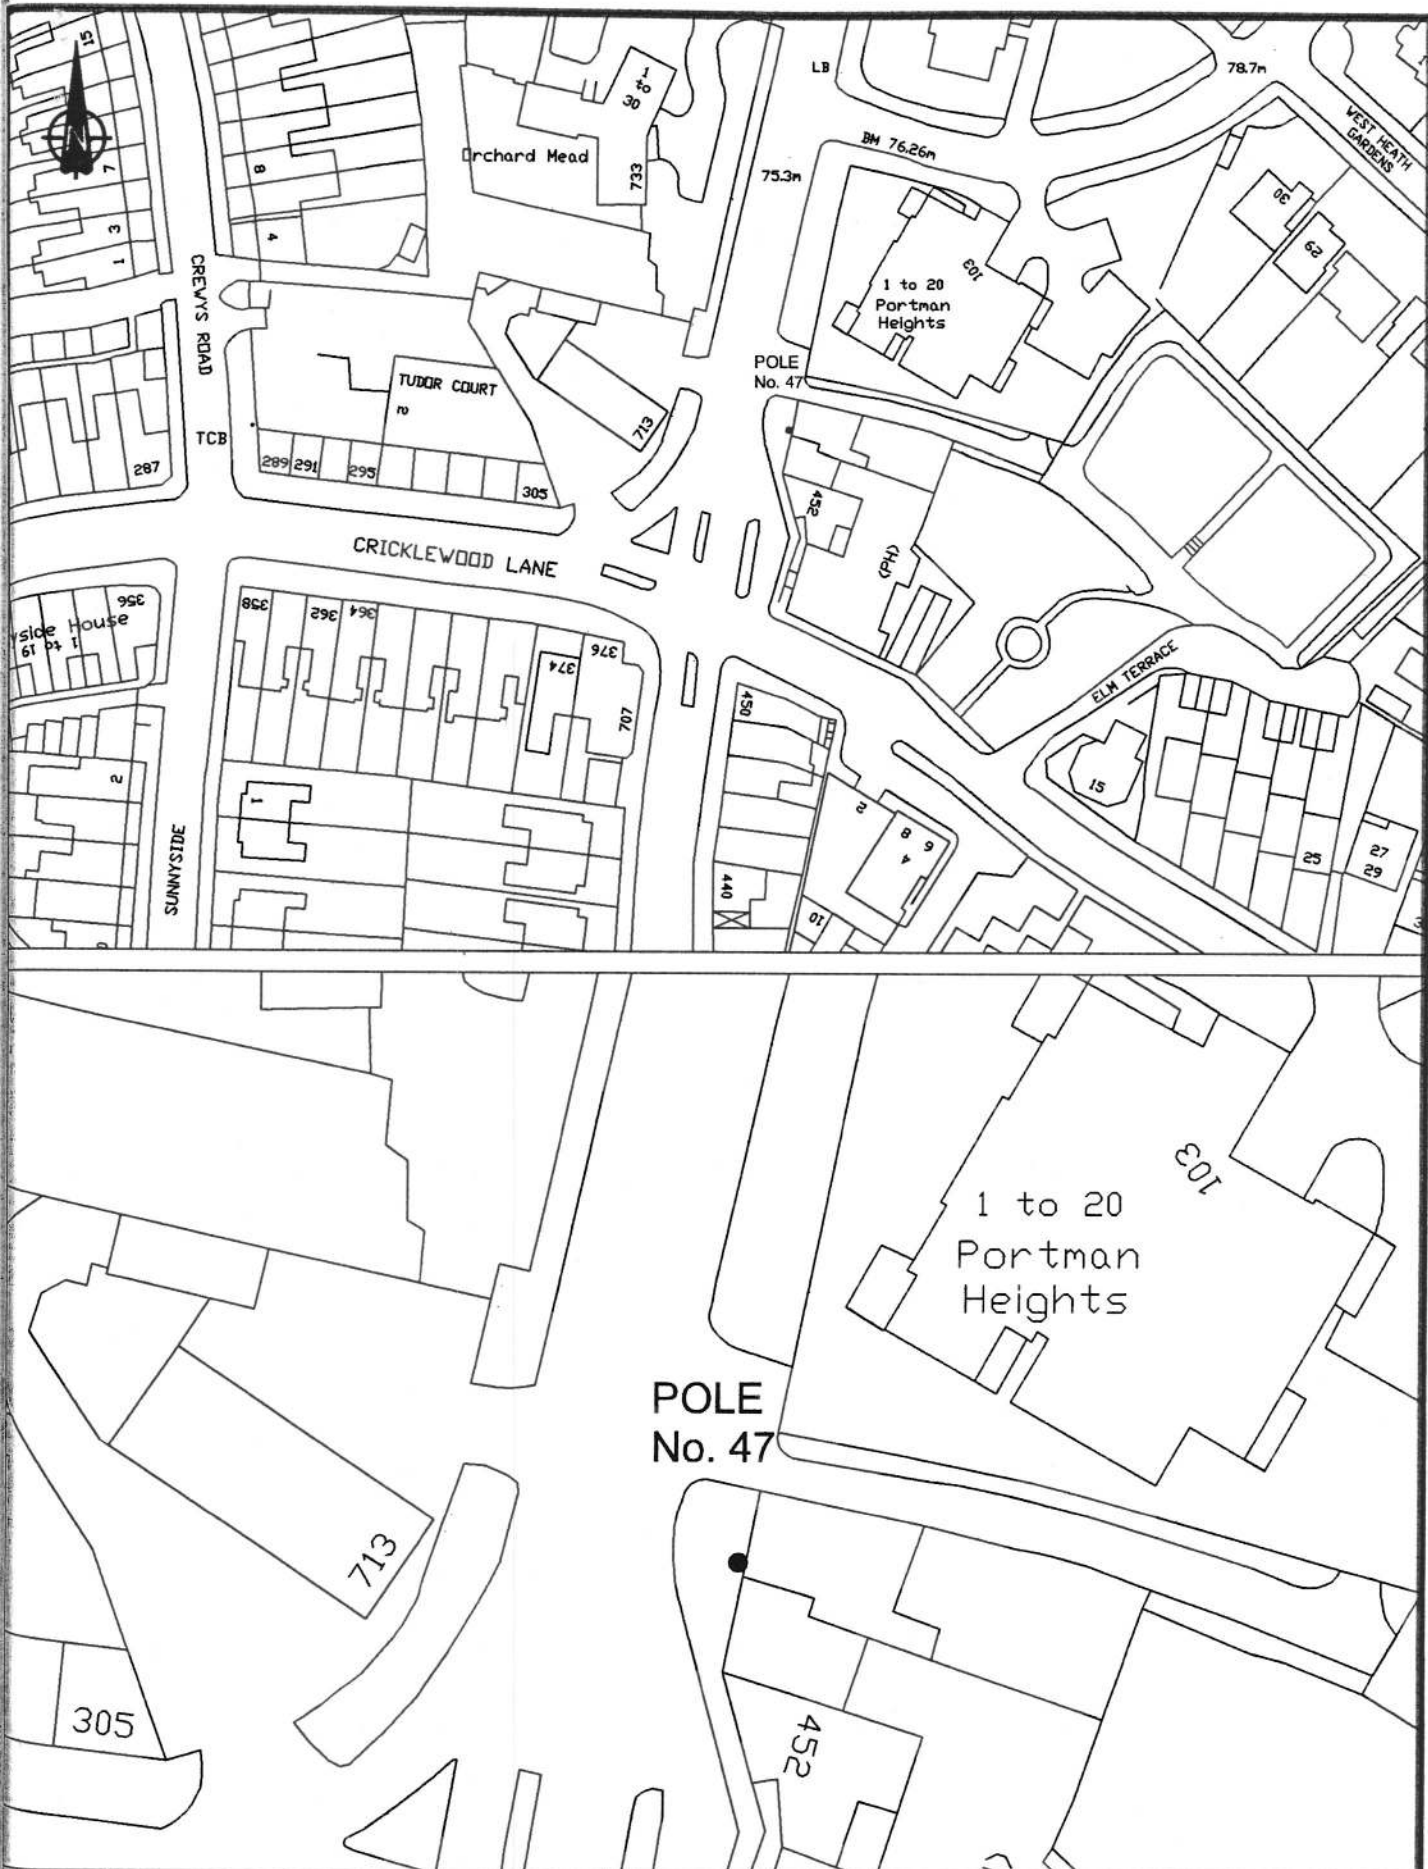

Initiated by JDK	SCHEME: THE UNITED SYNAGOGUE ERUV POLE No. 47 FINCHLEY ROAD, CHILDS HILL, NW2		Andrew Barry-Purssell, LLB MA, Head of Development and Regeneration,		
Drawn by CB	TITLE: PROPOSED ERUV LICENCE		London Borough of Barnet, Barnet House, 1255 High Road, Whetstone, London, N20 0EJ. Tel. 020 8359 2000		DRAWING No.
Checked by KEB					22346/47
Date 19.12.00	Scales	1:1250 & 1:50			Acadjob Ref. /draft/22346_47.dwg

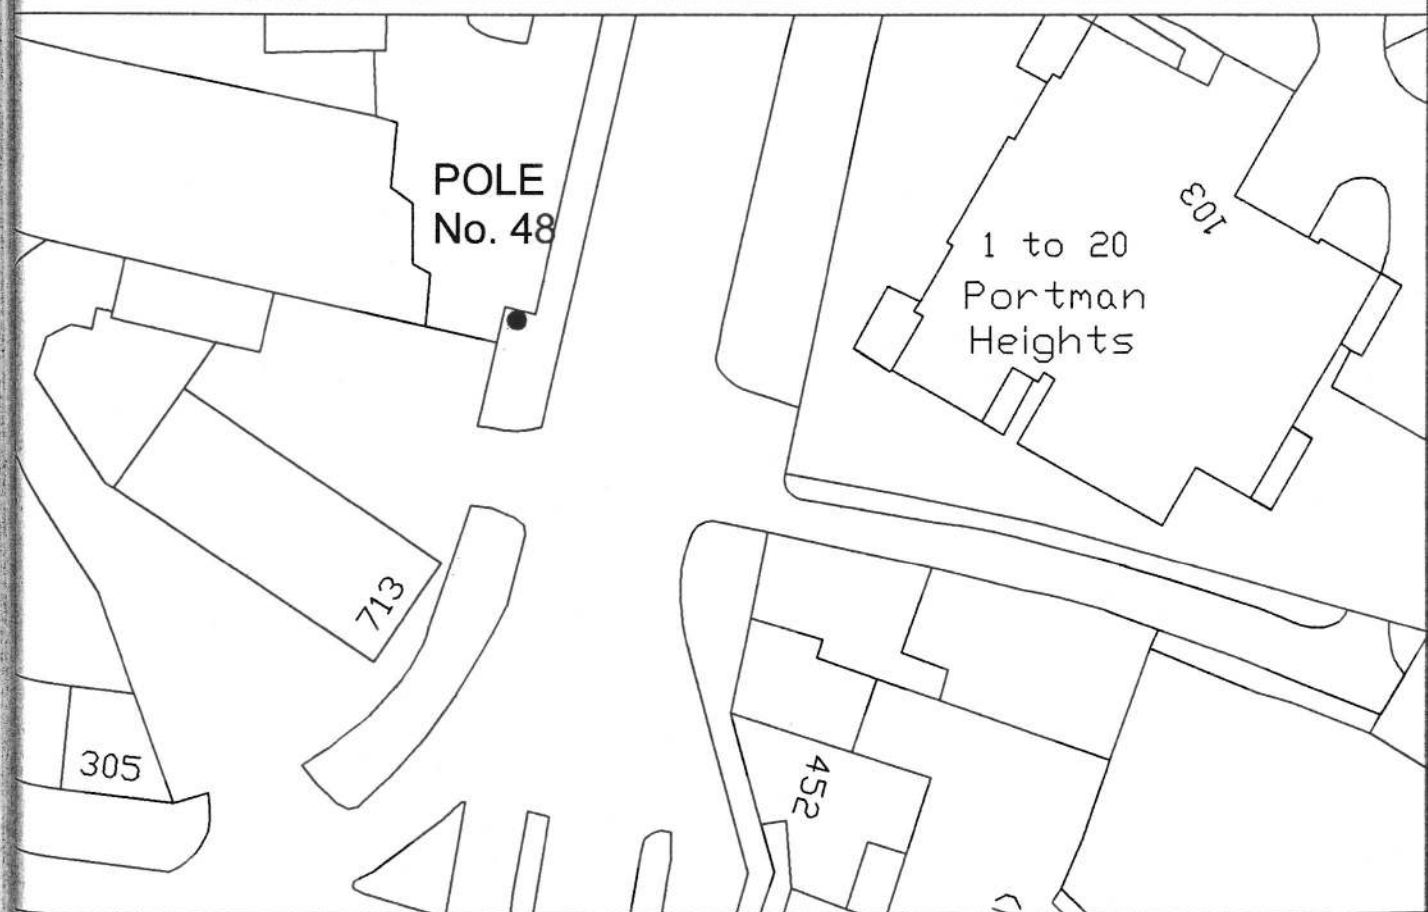

Initiated by JDK	SCHEME: THE UNITED SYNAGOGUE ERUV POLE No. 48 FINCHLEY ROAD, CHILDS HILL, NW2	Andrew Barry-Purcell, LLB MA, Head of Development and Regeneration,	
Drawn by CB	TITLE: PROPOSED ERUV LICENCE	London Borough of Barnet, Barnet House, 1255 High Road, Whetstone, London, N20 0EJ. Tel. 020 8359 2000	
Checked by KEB	Scales 1:1250 & 1:50	DRAWING No. 22346/48	
Date 19.12.00		Acadjob Ref. /draft/22346_48.dwg	

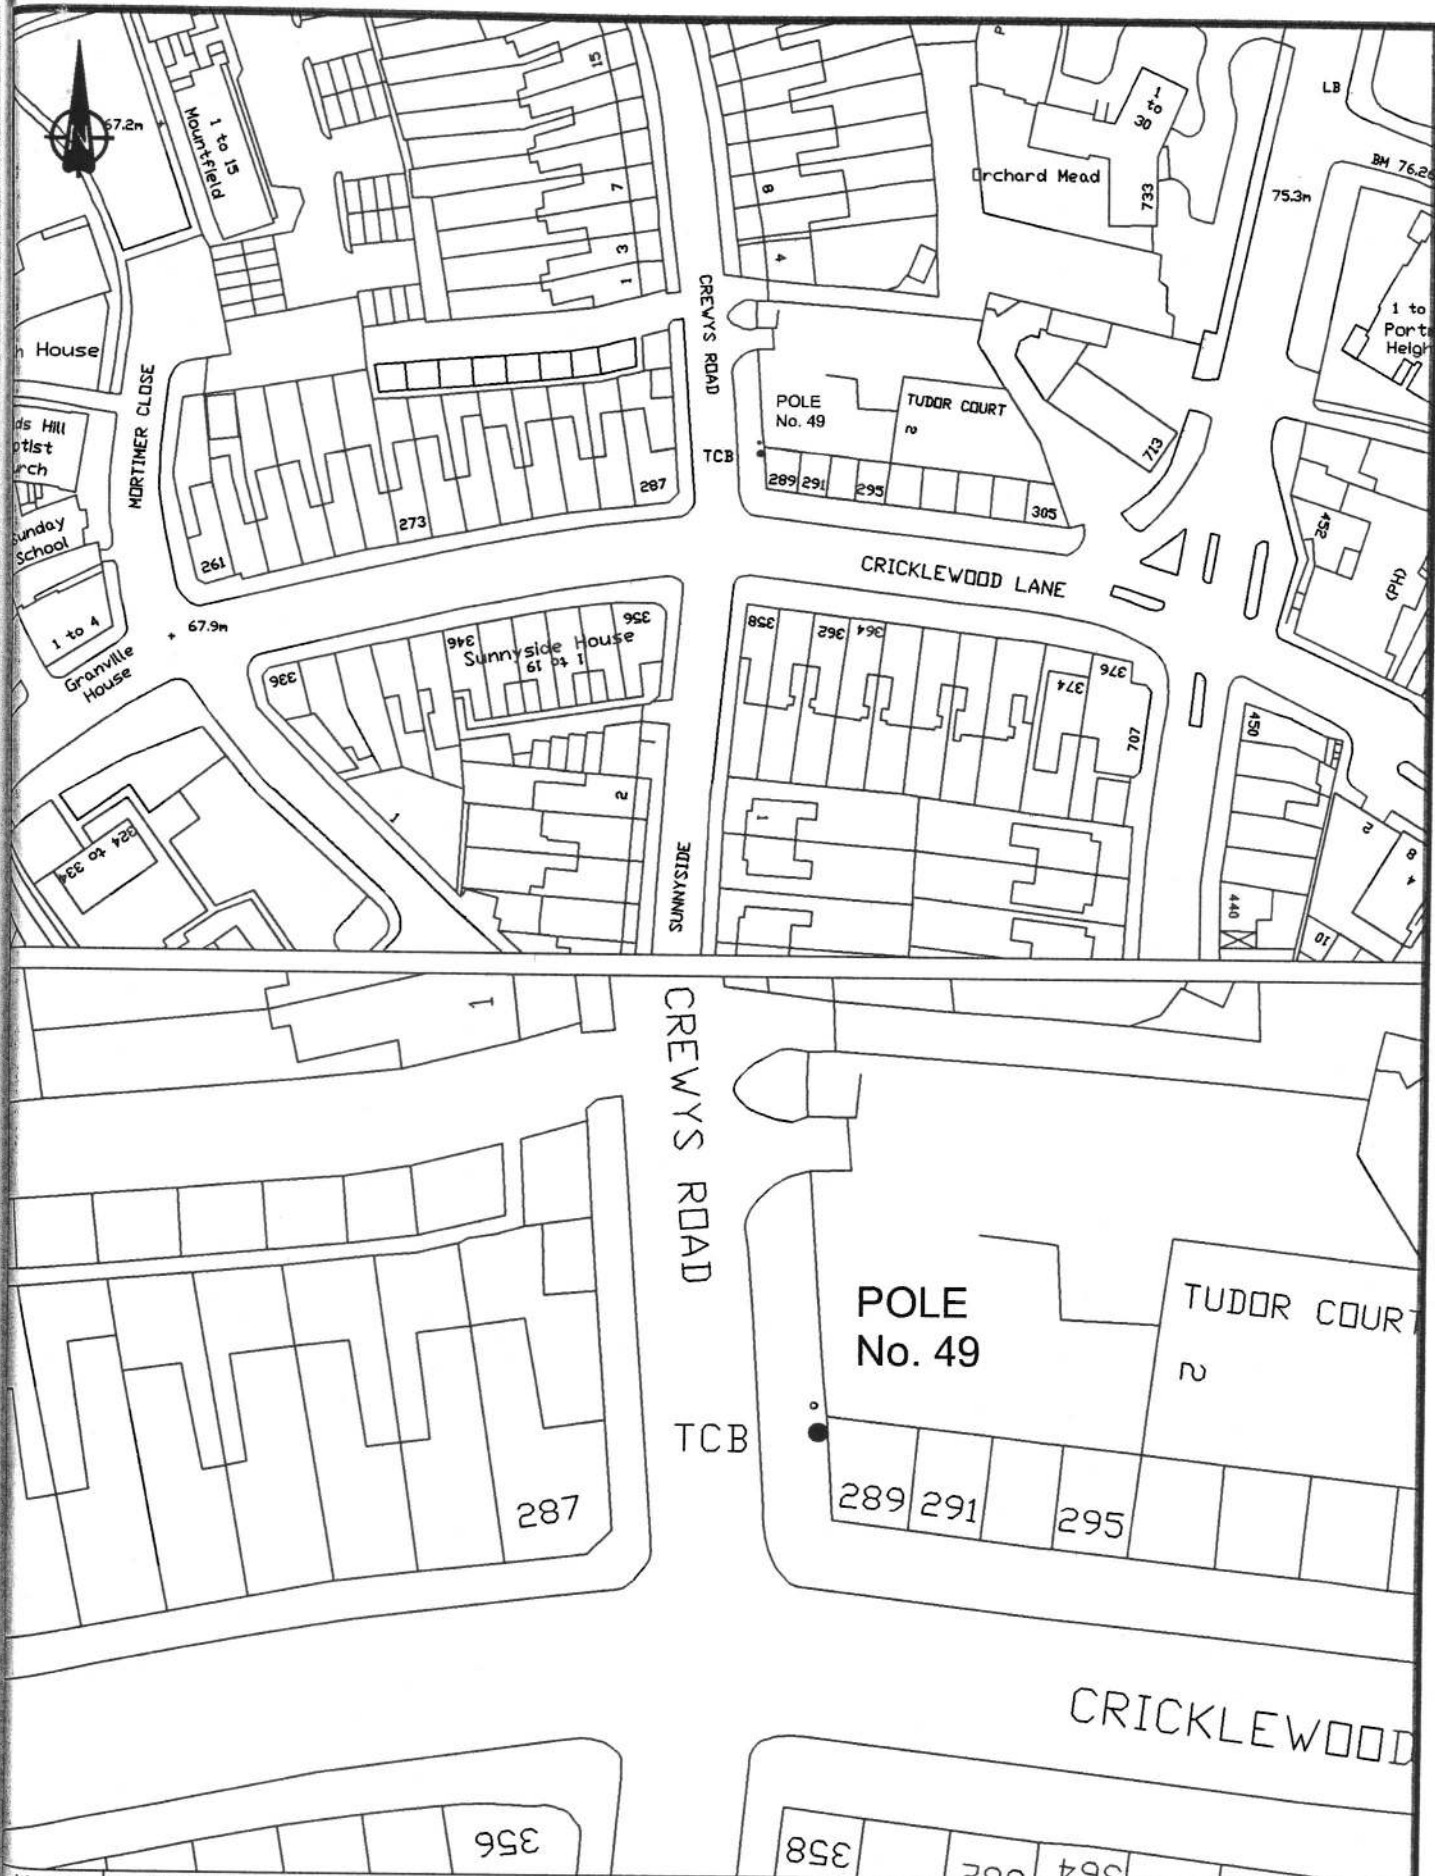

Initiated
by JDK
Drawn
by CB
Checked
by KEB
Date
19.12.00

SCHEME:
THE UNITED SYNAGOGUE ERUV
POLE No. 49
CREWYS ROAD, CHILDS HILL, NW2

TITLE:
PROPOSED ERUV LICENCE

Scales 1:1250 & 1:50

Andrew Barry-Pursell, LLB MA,
Head of Development and Regeneration,

London Borough of Barnet,
Barnet House,
1255 High Road,
Whetstone,
London, N20 0EJ.
Tel. 020 8359 2000

BARNET
LONDON BOROUGH
SURVEY SECTION

DRAWING No.

22346/49

Acadjob Ref. /draft/22346_49.dwg



Initiated by JKD Drawn by CB Checked by KEB Date 19.12.00	SCHEME: THE UNITED SYNAGOGUE ERUV POLE No. 50 CREWYS ROAD, CHILDS HILL, NW2 TITLE: PROPOSED ERUV LICENCE Scales 1:1250 & 1:50	Andrew Barry-Purcell, LLB MA, Head of Development and Regeneration, London Borough of Barnet, Barnet House, 1255 High Road, Whetstone, London, N20 0EJ. Tel. 020 8359 2000	DRAWING No. 22346/50 Acadjob Ref. /draft/22346_50.dwg
--	---	---	--



Initiated by JKD Drawn by CB Checked by KEB Date 19.12.00	SCHEME: THE UNITED SYNAGOGUE ERUV POLE No. 51 MORTIMER CLOSE, CHILDS HILL, NW2 TITLE: PROPOSED ERUV LICENCE Scales 1:1250 & 1:50	Andrew Barry-Purcell, LLB MA, Head of Development and Regeneration, London Borough of Barnet, Barnet House, 1255 High Road, Whetstone, London, N20 0EJ. Tel. 020 8359 2000	DRAWING No. 22346/51 Acadjob Ref. /draft/22346_51.dwg
--	--	---	--





Initiated by JDK Drawn by CB Checked by KEB Date 19.12.00	SCHEME: THE UNITED SYNAGOGUE ERUV POLE No. 52 MORTIMER CLOSE, CHILDS HILL, NW2 TITLE: PROPOSED ERUV LICENCE Scales 1:1250 & 1:50	Andrew Barry-Purcell, LLB MA, Head of Development and Regeneration, London Borough of Barnet, Barnet House, 1255 High Road, Whetstone, London, N20 0EJ. Tel. 020 8359 2000	DRAWING No. 22346/52 Acadjob Ref. /draft/22346_52.dwg
--	--	---	--





Initiated by JDK Drawn by CB Checked by KEB Date 19.12.00	SCHEME: THE UNITED SYNAGOGUE ERUV POLE No. 56 FOOTPATH BETWEEN HENDON WAY & GREENFIELD GARDENS, CHILDS HILL, NW2	Andrew Barry-Purssell, LLB MA, Head of Development and Regeneration,	
	TITLE: PROPOSED ERUV LICENCE	London Borough of Barnet, Barnet House, 1255 High Road, Whetstone, London, N20 0EJ. Tel. 020 8359 2000	DRAWING No. 22346/56
	Scales 1:1250 & 1:50		Acadjob Ref. /draft/22346_56.dwg
	Based upon the Ordnance Survey mapping with the permission of the Controller of Her Majesty's Stationery Office © Crown copyright.		




Initiated by JDK Drawn by CB Checked by KEB Date 19.12.00	SCHEME: THE UNITED SYNAGOGUE ERUV POLE No. 57 FOOTPATH BETWEEN HENDON WAY & GREENFIELD GARDENS, CHILDS HILL, NW2		Andrew Barry-Pursell, LLB MA, Head of Development and Regeneration,		
	TITLE: PROPOSED ERUV LICENCE		London Borough of Barnet, Barnet House, 1255 High Road, Whetstone, London, N20 0EJ. Tel. 020 8359 2000		
	Scales 1:1250 & 1:50				Acadjob Ref. /draft/22346_57.dwg
	Based upon the Ordnance Survey mapping with the permission of the Controller of Her Majesty's Stationery Office © Crown copyright.				

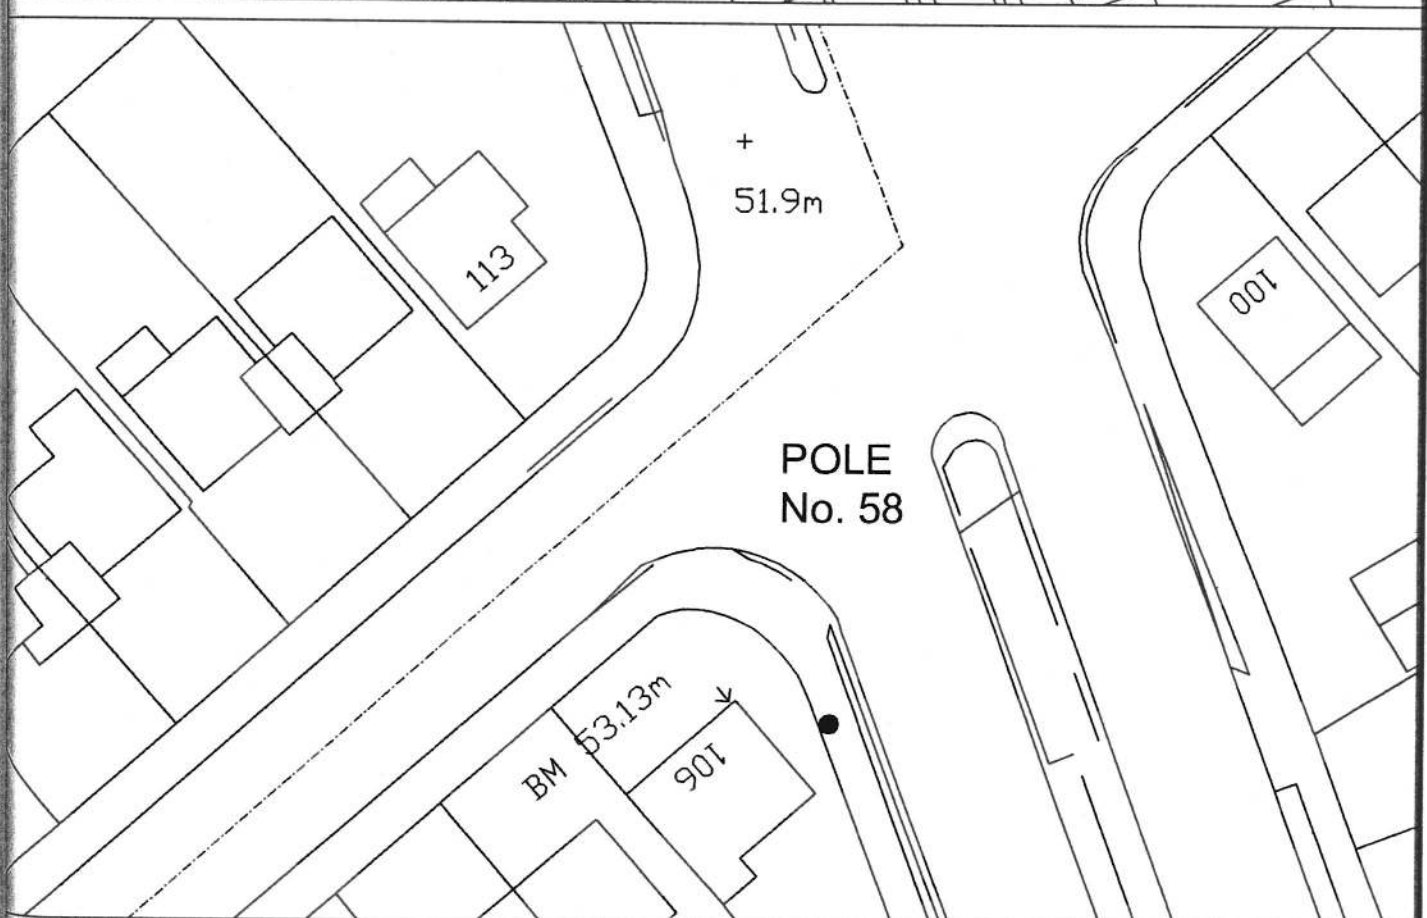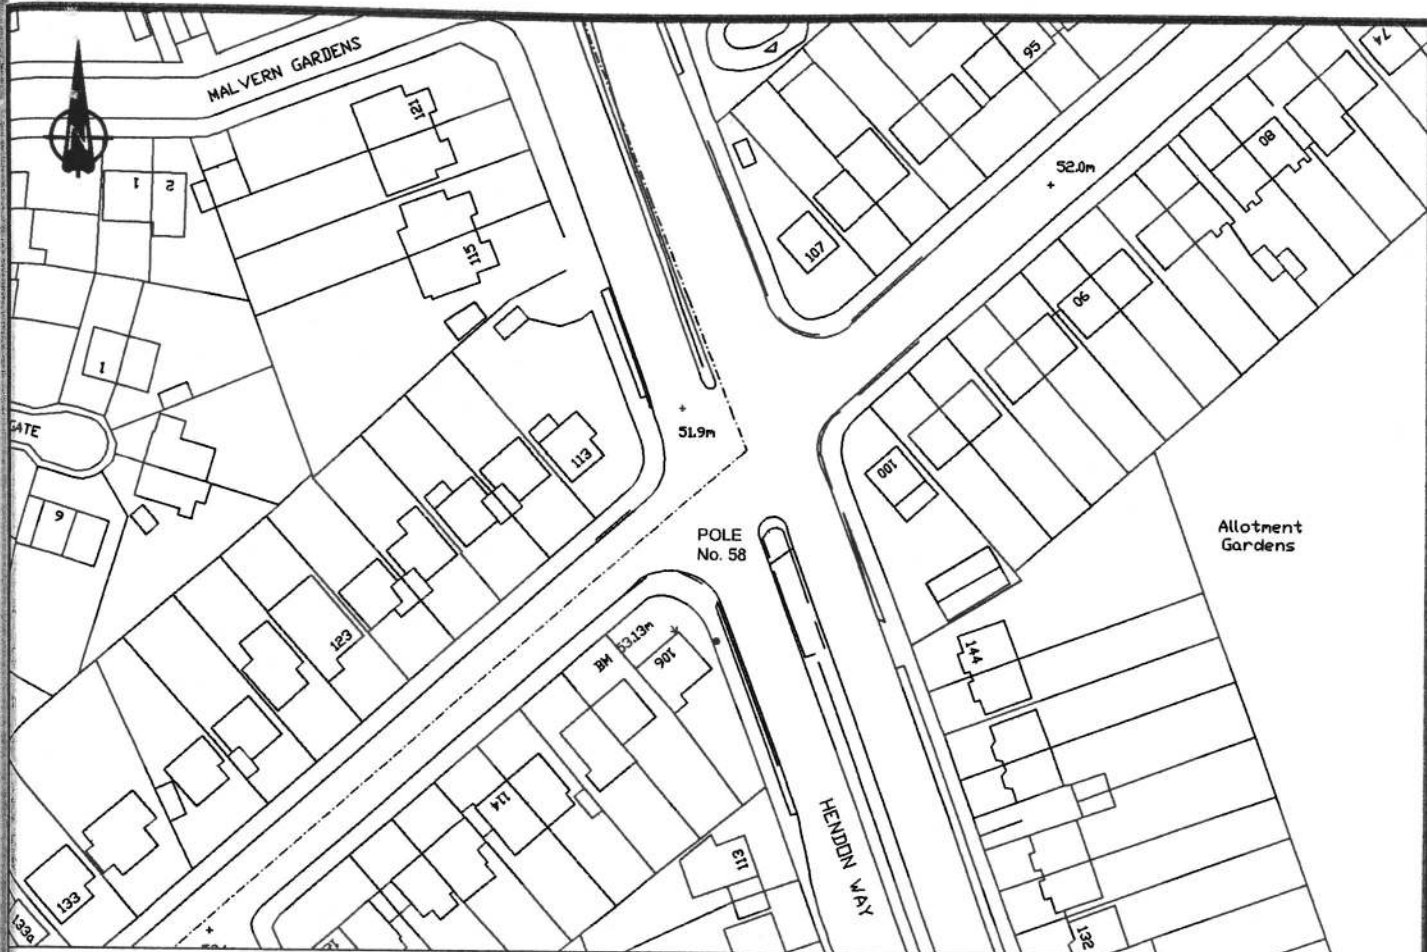



Initiated by JDK Drawn by CB Checked by KEB Date 19.12.00	SCHEME: THE UNITED SYNAGOGUE ERUV POLE No. 58 THE VALE, CHILDS HILL, NW2	Andrew Barry-Pursell, LLB MA, Head of Development and Regeneration,	
	TITLE: PROPOSED ERUV LICENCE	London Borough of Barnet, Barnet House, 1255 High Road, Whetstone, London, N20 0EJ. Tel. 020 8359 2000	DRAWING No. 22346/58
	Scales 1:1250 & 1:50		Acadjob Ref. /draft/22346_58.dwg
	Based upon the Ordnance Survey mapping with the permission of the Controller of Her Majesty's Stationery Office © Crown copyright.		

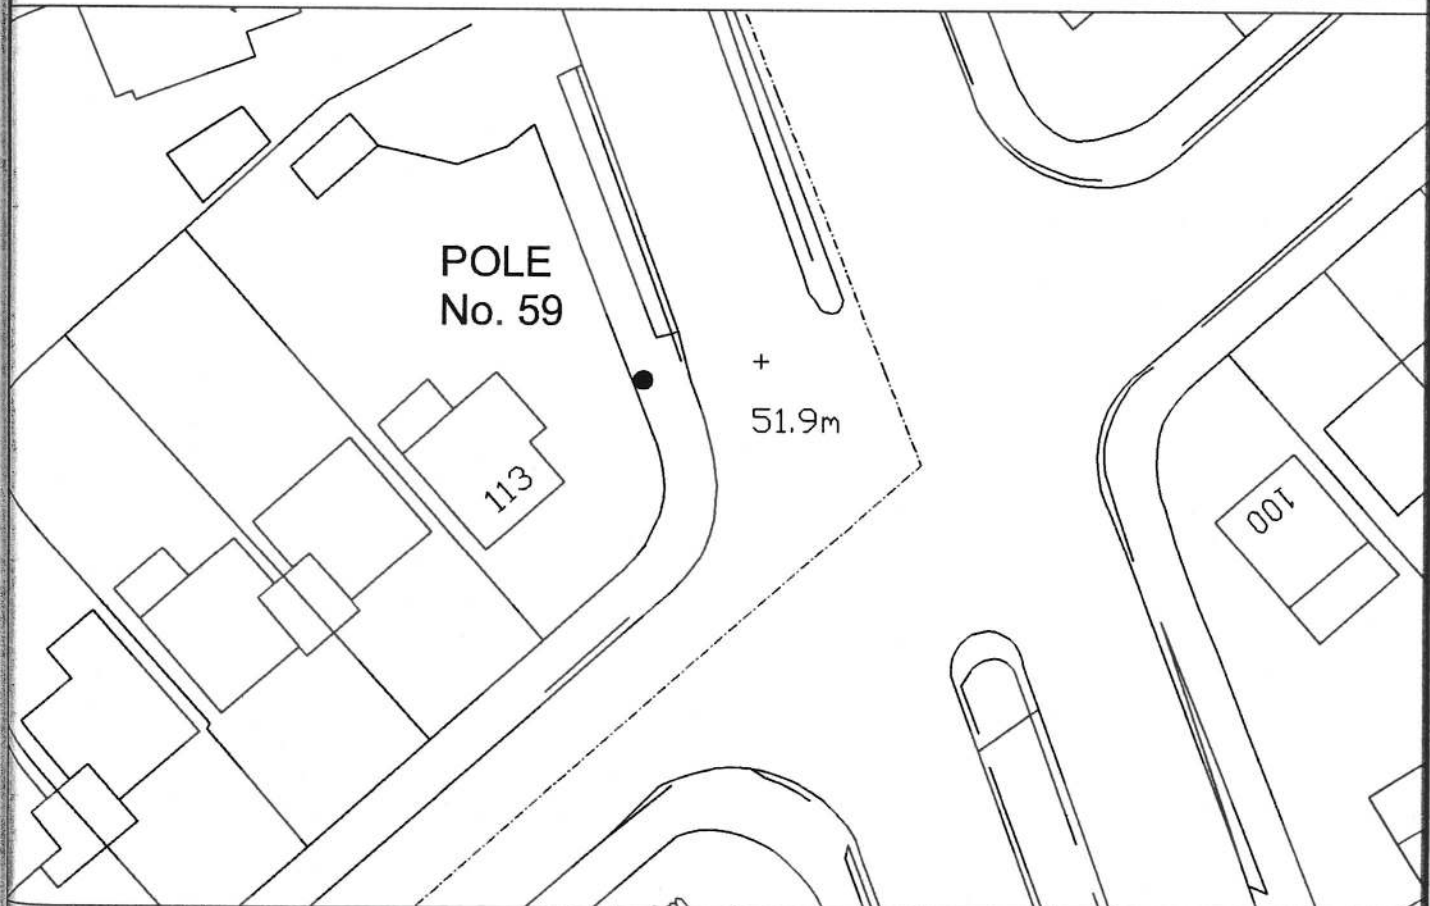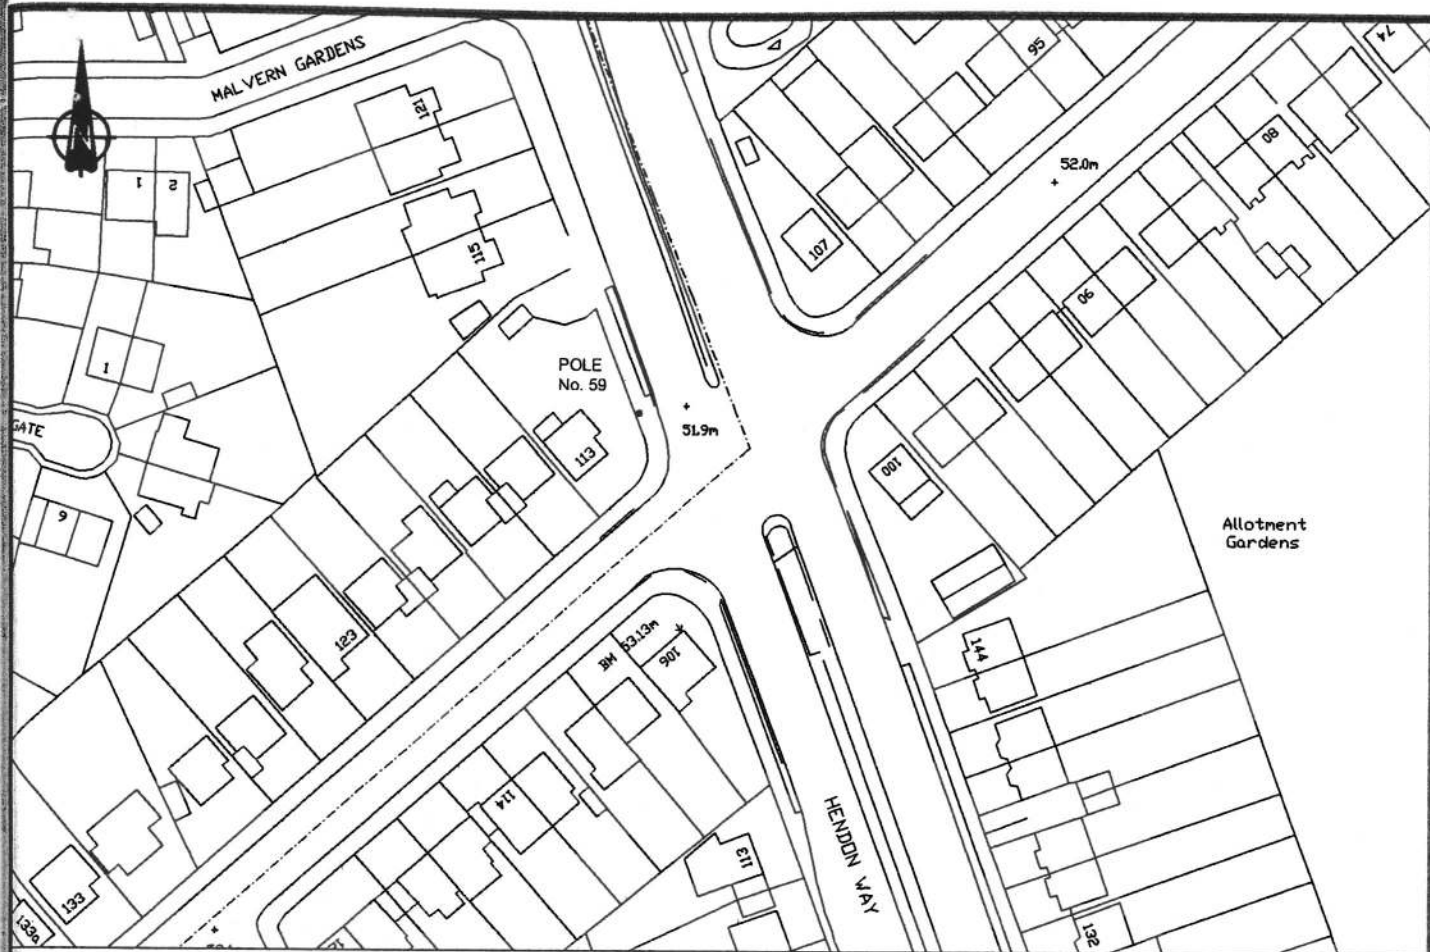


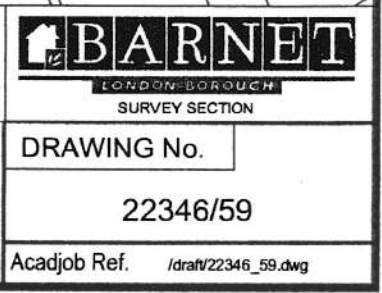
Initiated by JDK Drawn by CB Checked by KEB Date 19.12.00	SCHEME: THE UNITED SYNAGOGUE ERUV POLE No. 59 THE VALE, CHILDS HILL, NW2 TITLE: PROPOSED ERUV LICENCE Scales 1:1250 & 1:50	Andrew Barry-Purcell, LLB MA, Head of Development and Regeneration, London Borough of Barnet, Barnet House, 1255 High Road, Whetstone, London, N20 0EJ. Tel. 020 8359 2000	 DRAWING No. 22346/59 Acadjob Ref. /draft/22346_59.dwg
--	--	---	---





Initiated by JOK Drawn by CB Checked by KEB Date 19.12.00	SCHEME: THE UNITED SYNAGOGUE ERUV POLE No. 60 MALVERN GARDENS, CHILDS HILL, NW2	Andrew Barry-Pursell, LLB MA, Head of Development and Regeneration,	
	TITLE: PROPOSED ERUV LICENCE	London Borough of Barnet, Barnet House, 1255 High Road, Whetstone, London, N20 0EJ. Tel. 020 8359 2000	DRAWING No. 22346/60
	Scales 1:1250 & 1:50		Acadjob Ref. /draft/22346_60.dwg
	Based upon the Ordnance Survey mapping with the permission of the Controller of Her Majesty's Stationery Office © Crown copyright.		

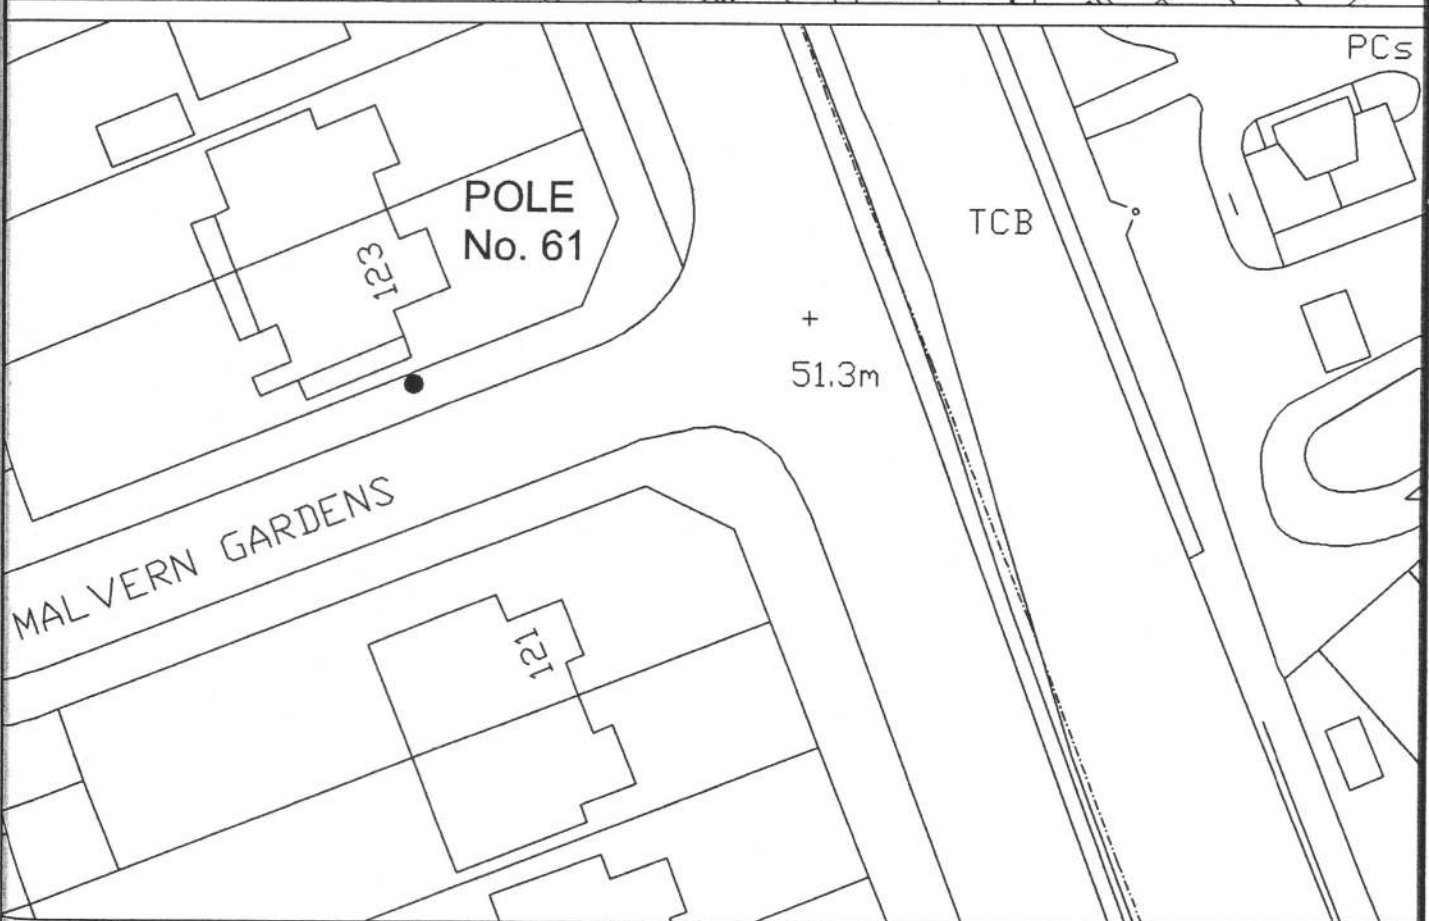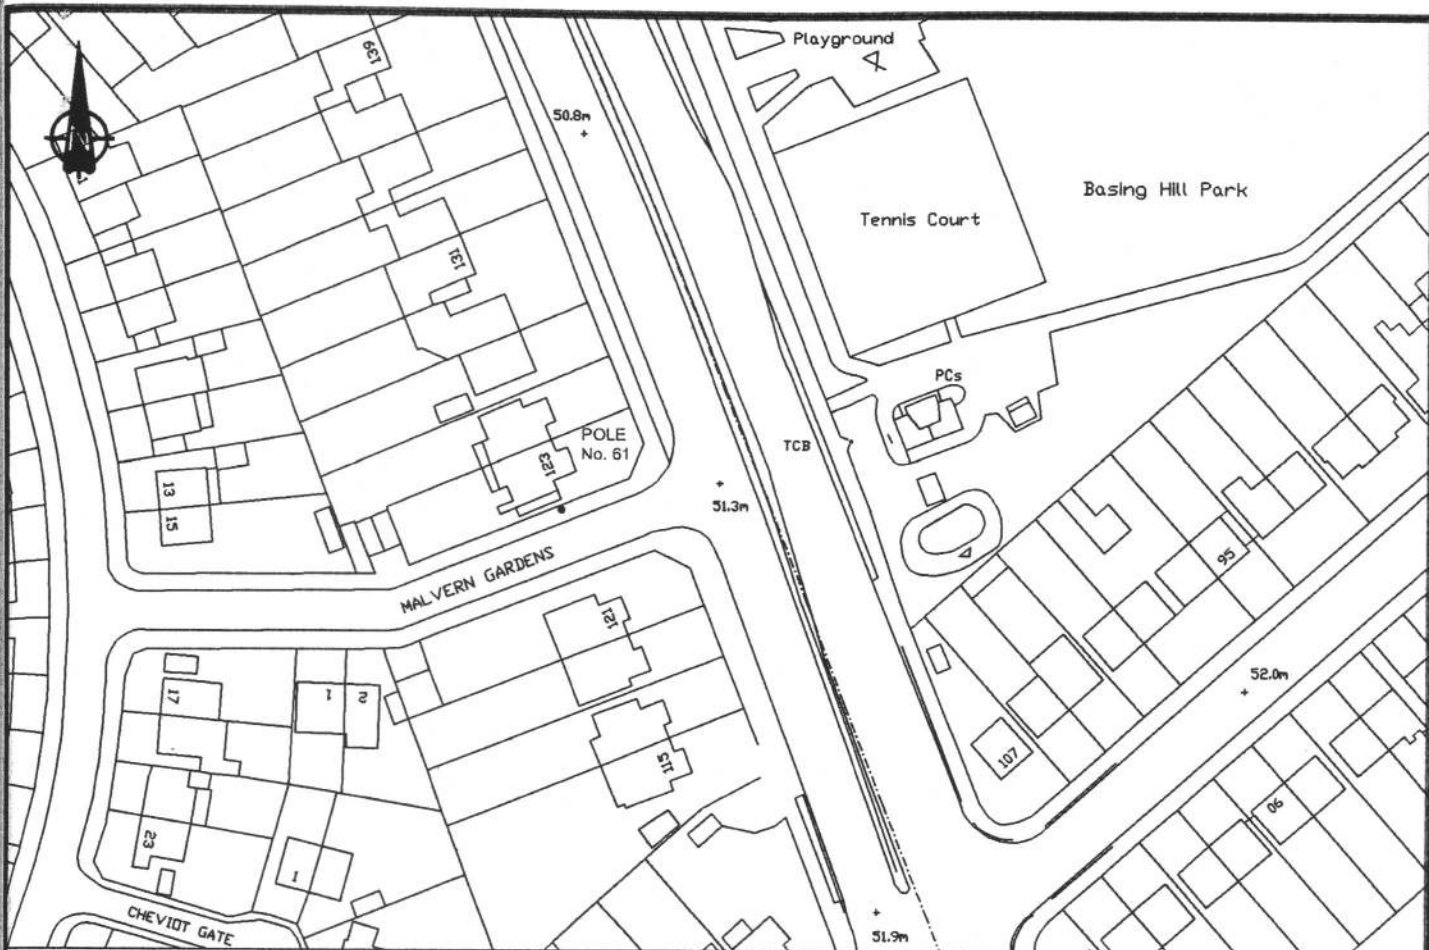

Initiated by JDK Drawn by CB Checked by KEB Date 19.12.00	SCHEME: THE UNITED SYNAGOGUE ERUV POLE No. 61 MALVERN GARDENS, CHILDS HILL, NW2	Andrew Barry-Purssell, LLB MA, Head of Development and Regeneration,	
	TITLE: PROPOSED ERUV LICENCE	London Borough of Barnet, Barnet House, 1255 High Road, Whetstone, London, N20 0EJ. Tel. 020 8359 2000	DRAWING No. 22346/61
	Scales 1:1250 & 1:50		Acadjob Ref. /draft/22346_61.dwg

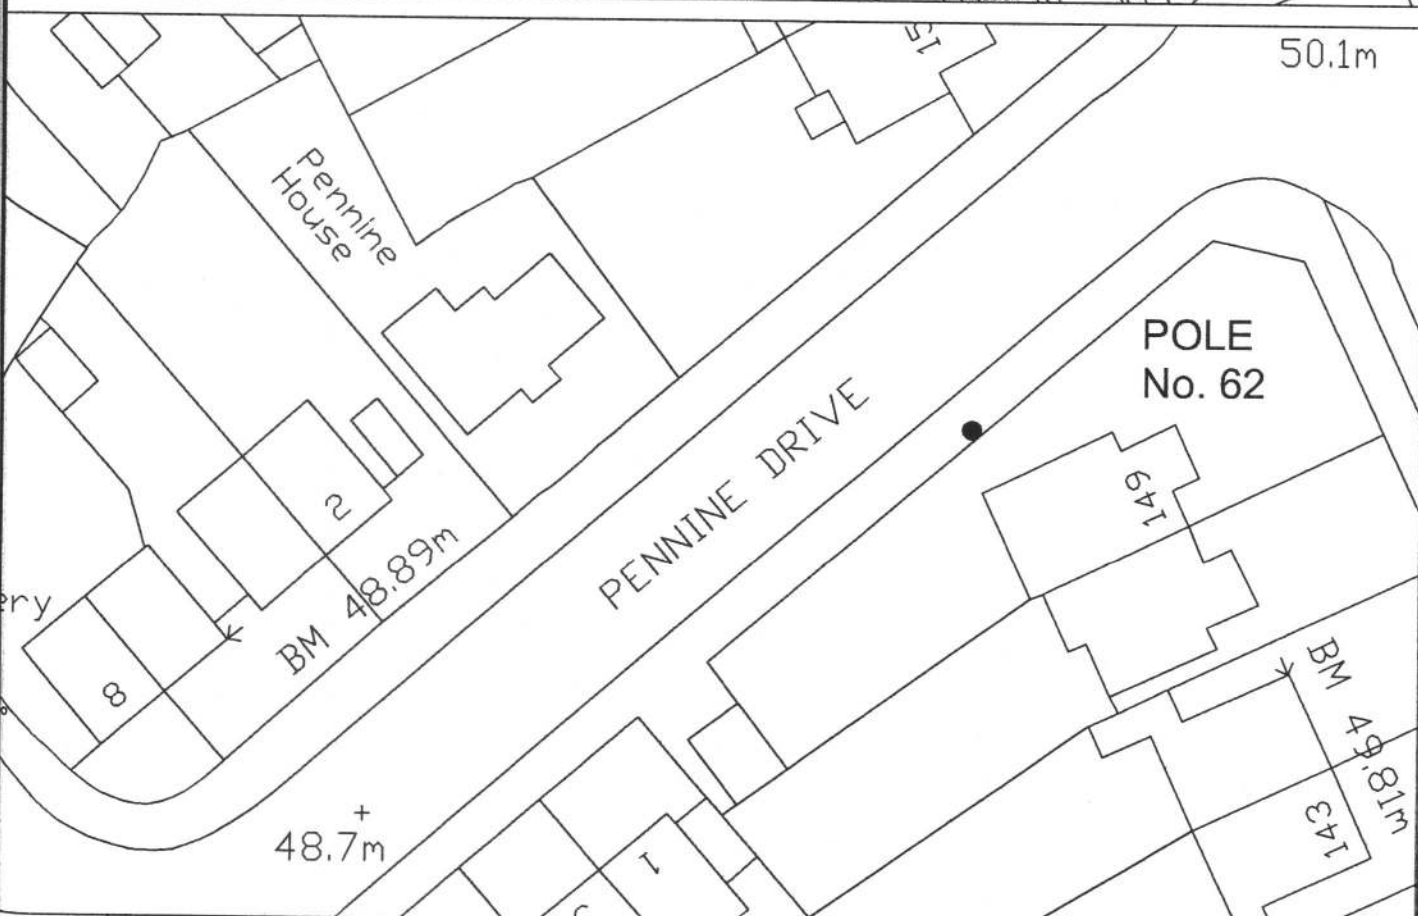
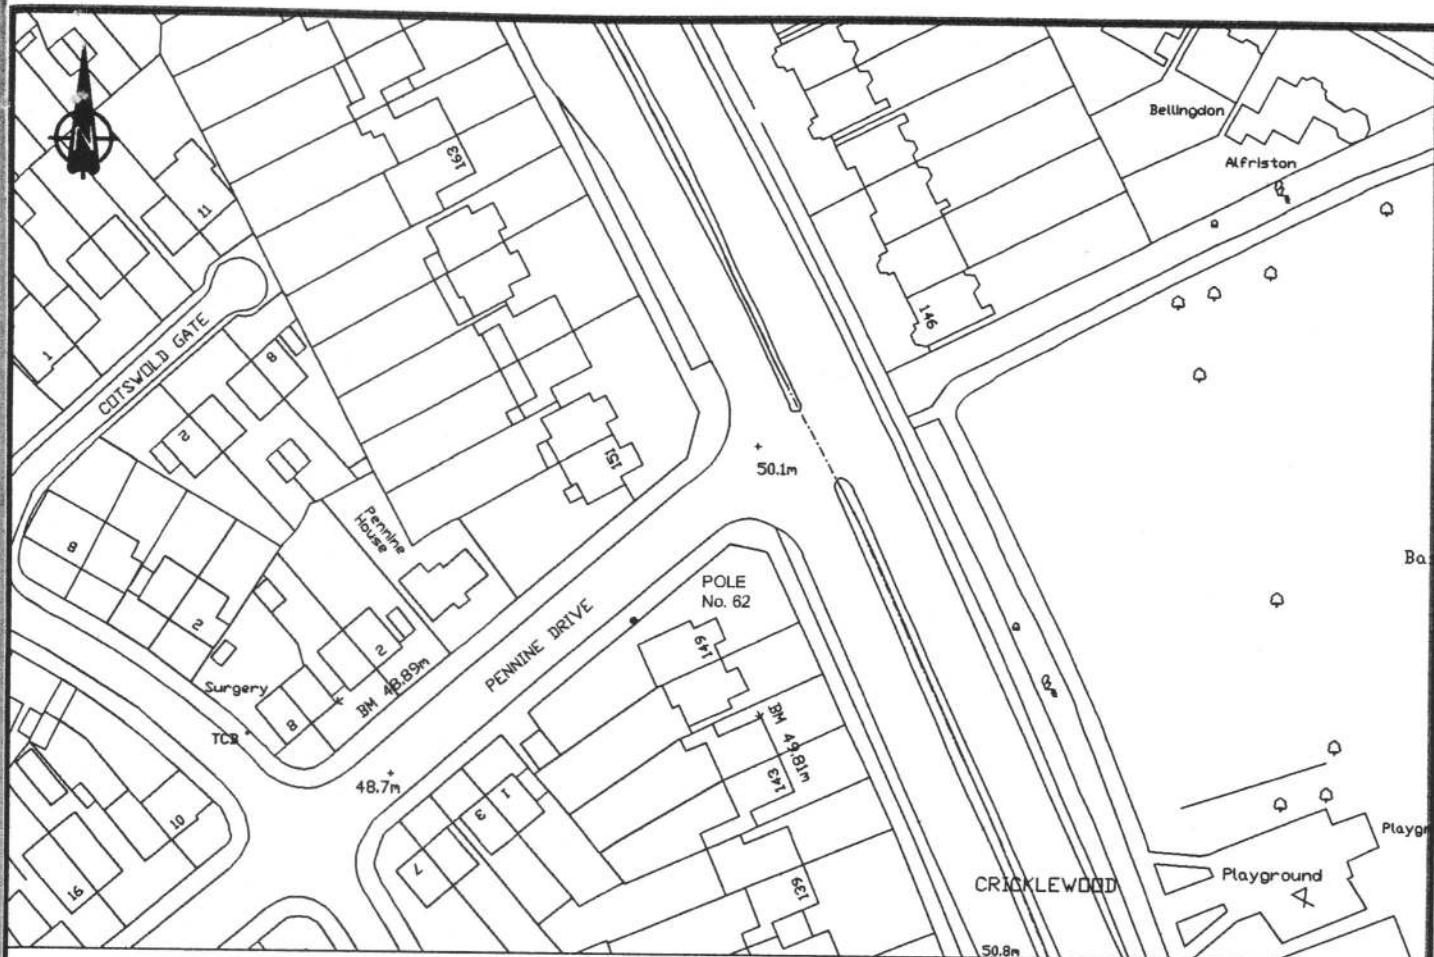


Initiated by JDK Drawn by CB Checked by KEB Date 19.12.00	SCHEME: THE UNITED SYNAGOGUE ERUV POLE No. 62 PENNINE DRIVE, CHILDS HILL, NW2	Andrew Barry-Purcell, LLB MA, Head of Development and Regeneration,	
	TITLE: PROPOSED ERUV LICENCE	London Borough of Barnet, Barnet House, 1255 High Road, Whetstone, London, N20 0EJ. Tel. 020 8359 2000	DRAWING No. 22346/62
	Scales 1:1250 & 1:50		Acadjob Ref. /draft/22346_62.dwg
	Based upon the Ordnance Survey mapping with the permission of the Controller of Her Majesty's Stationery Office © Crown copyright. Unauthorised reproduction infringes Crown copyright and may lead to prosecution without notice.		

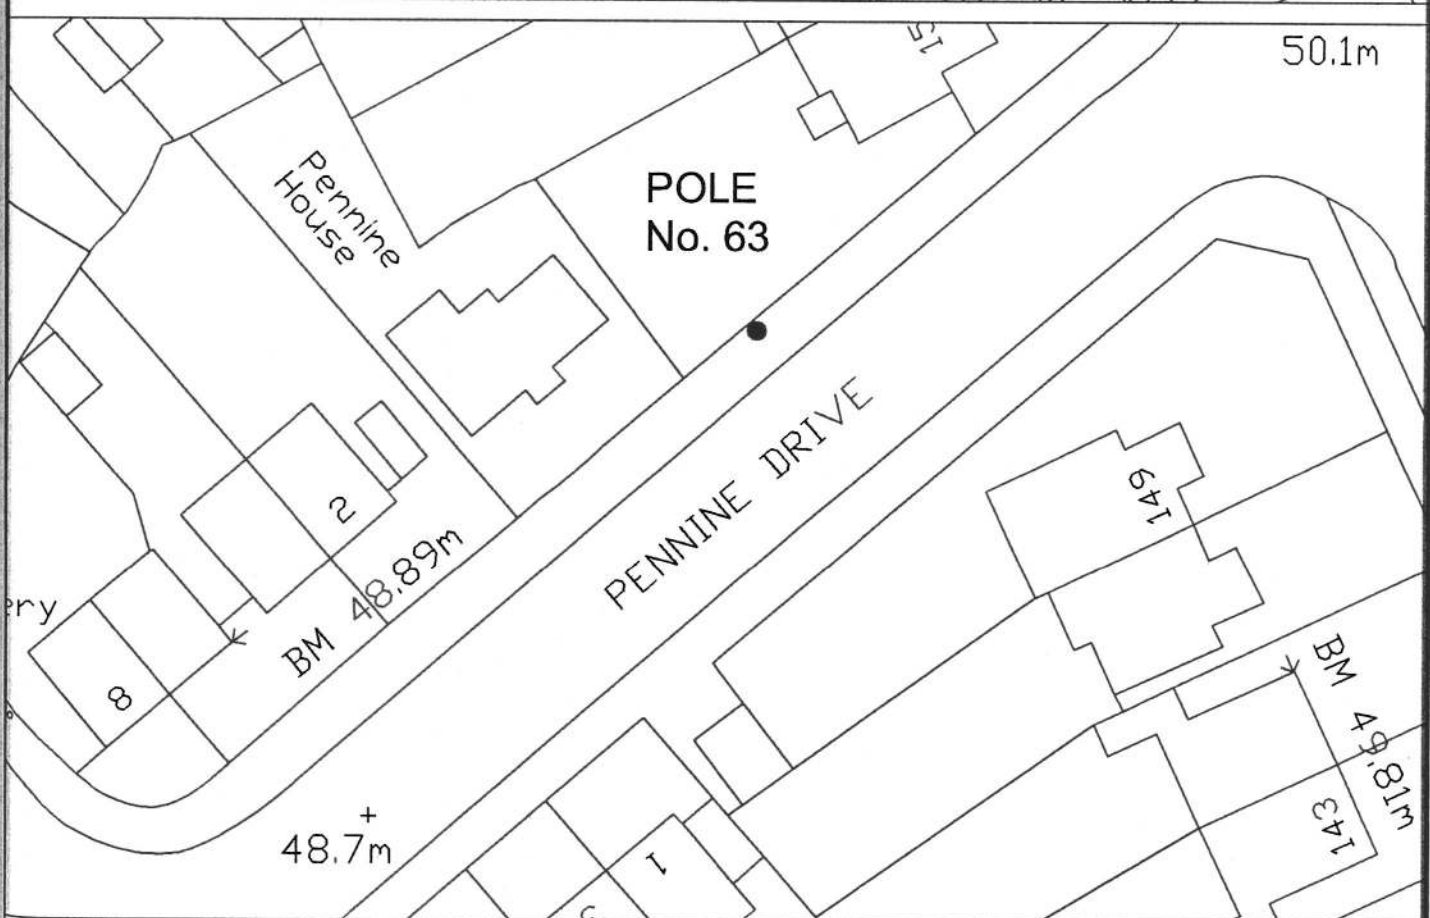
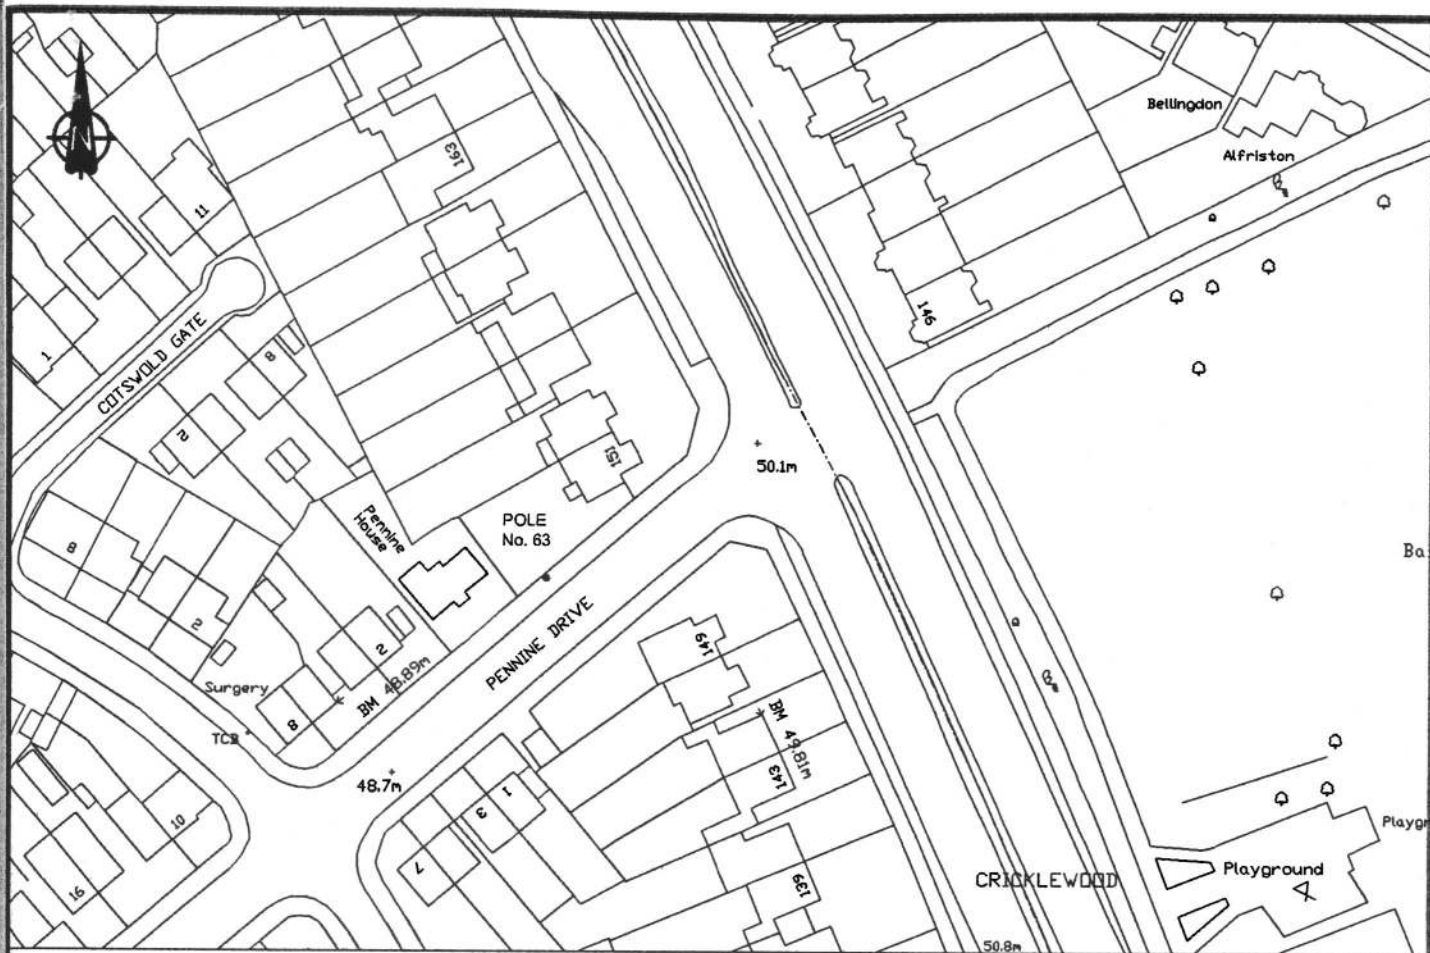


Initiated by JDK Drawn by CB Checked by KEB Date 19.12.00	SCHEME: THE UNITED SYNAGOGUE ERUV POLE No. 63 PENNINE DRIVE, CHILDS HILL, NW2	Andrew Barry-Purssell, LLB MA, Head of Development and Regeneration, London Borough of Barnet, Barnet House, 1255 High Road, Whetstone, London, N20 0EJ. Tel. 020 8359 2000	
	TITLE: PROPOSED ERUV LICENCE		DRAWING No. 22346/63
	Scales 1:1250 & 1:50		Acadjob Ref. /draft/22346_63.dwg

Based upon the Ordnance Survey mapping with the permission of the Controller of Her Majesty's Stationary Office © Crown copyright.
 Unauthorised reproduction infringes Crown copyright and may lead to prosecution or civil proceedings. London Borough of Barnet 1 APR 2001 1000

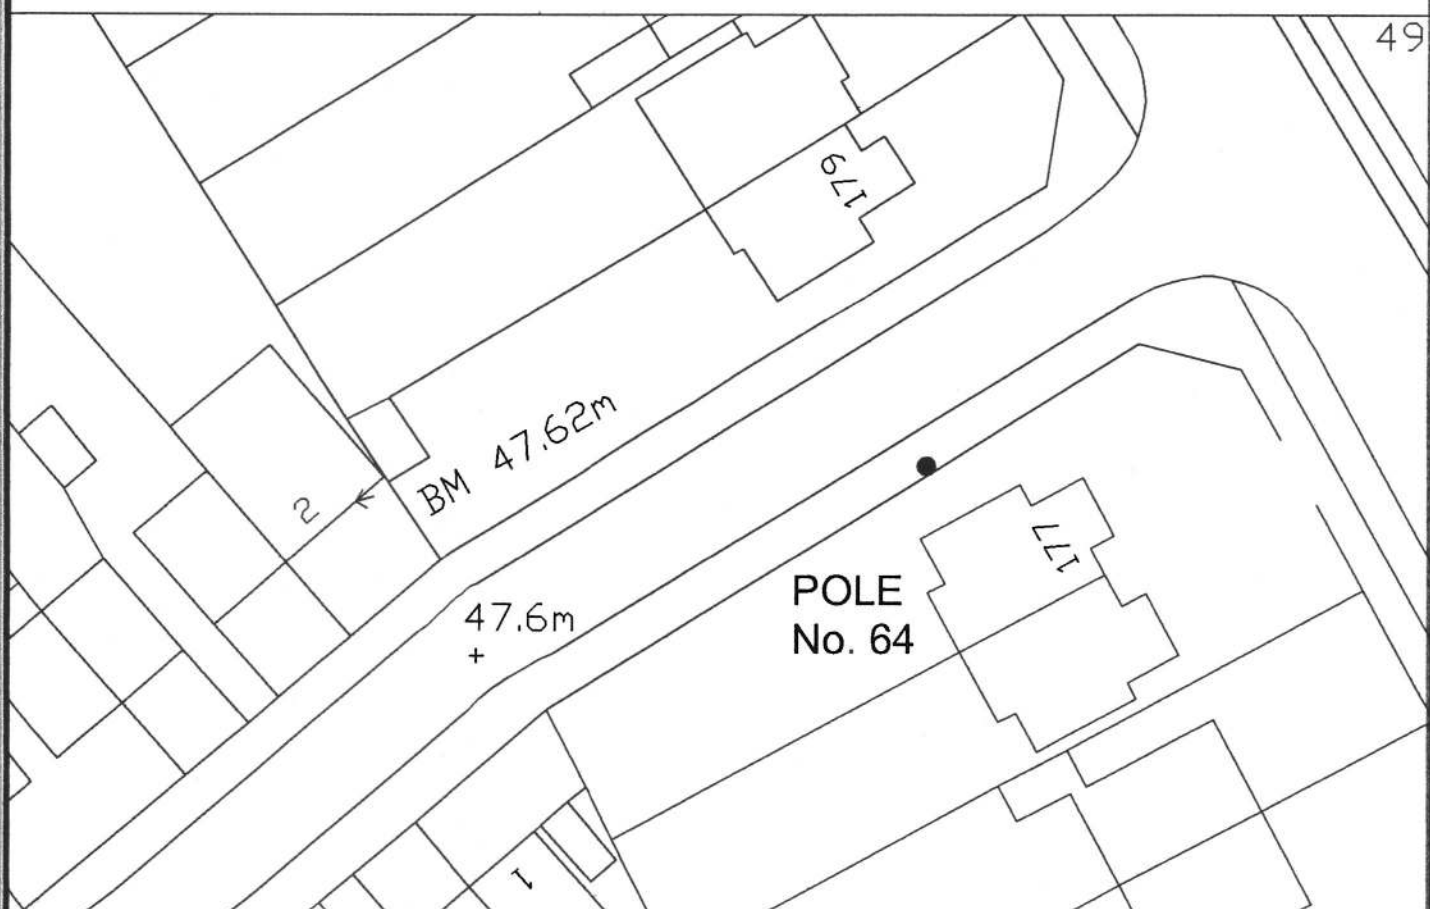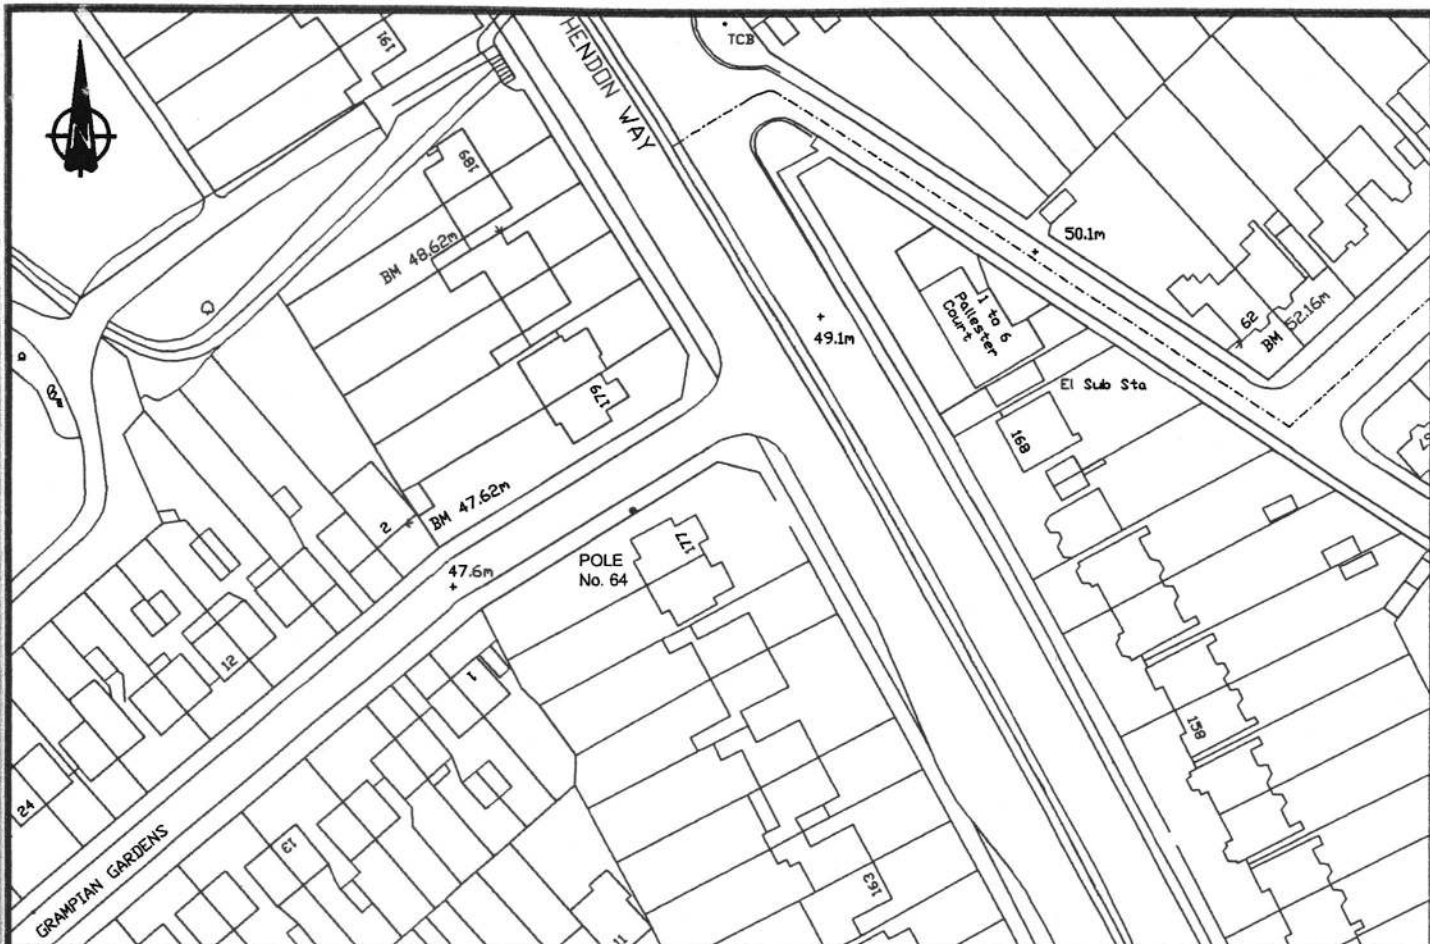

Initiated by JDK	SCHEME: THE UNITED SYNAGOGUE ERUV POLE No. 64 GRAMPIAN GARDENS, CHILDS HILL, NW2	Andrew Barry-Pursell, LLB MA, Head of Development and Regeneration,	
Drawn by CB			
Checked by KEB	TITLE: PROPOSED ERUV LICENCE	London Borough of Barnet, Barnet House, 1255 High Road, Whetstone, London, N20 0EJ. Tel. 020 8359 2000	DRAWING No.
Date 19.12.00			22346/64
Scales 1:1250 & 1:50			Acadjob Ref. /draft/22346_64.dwg

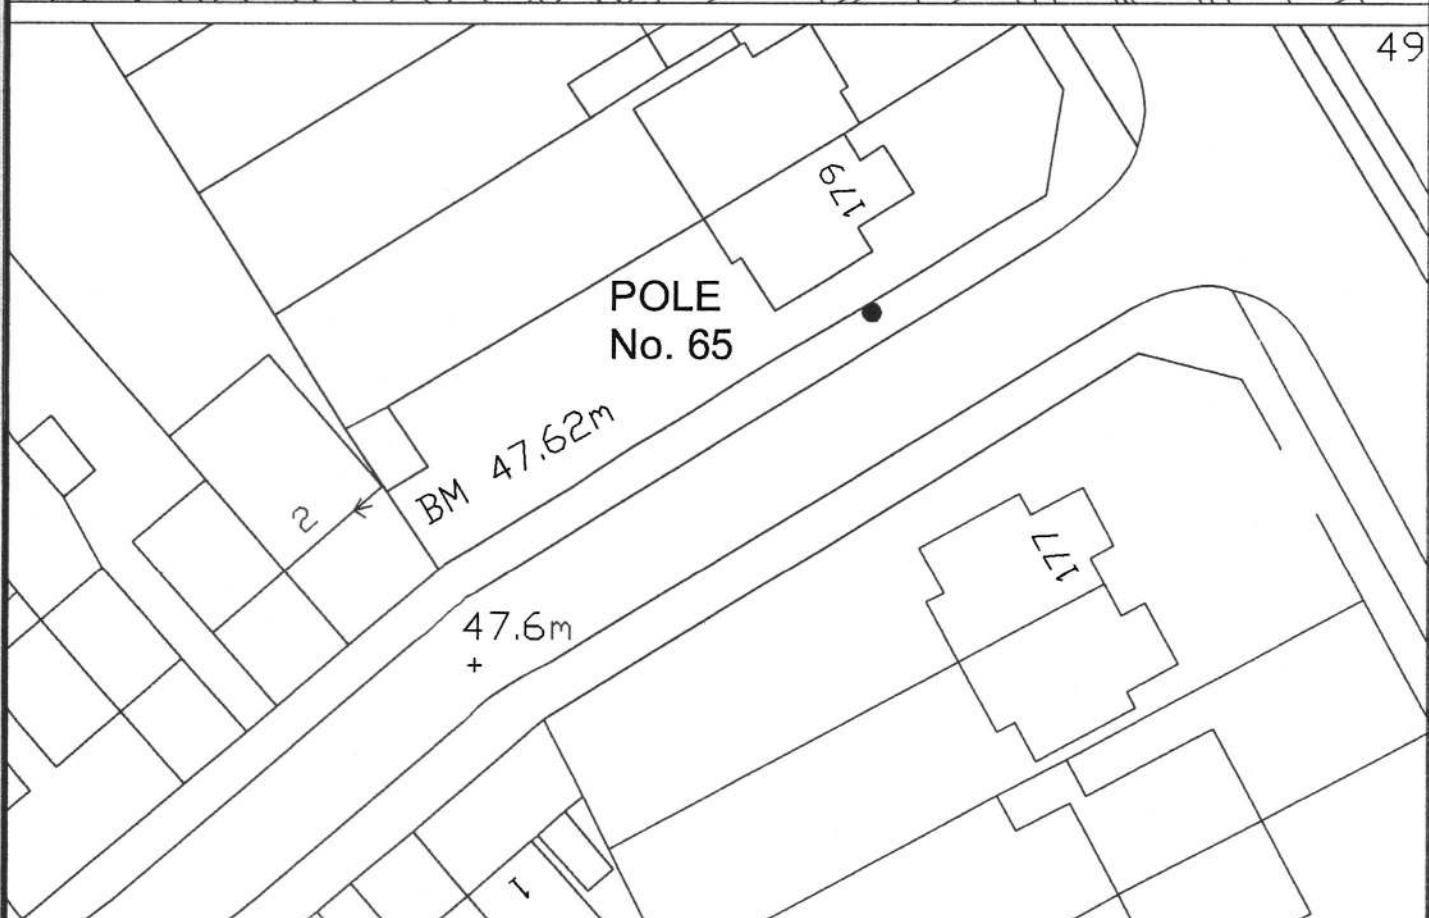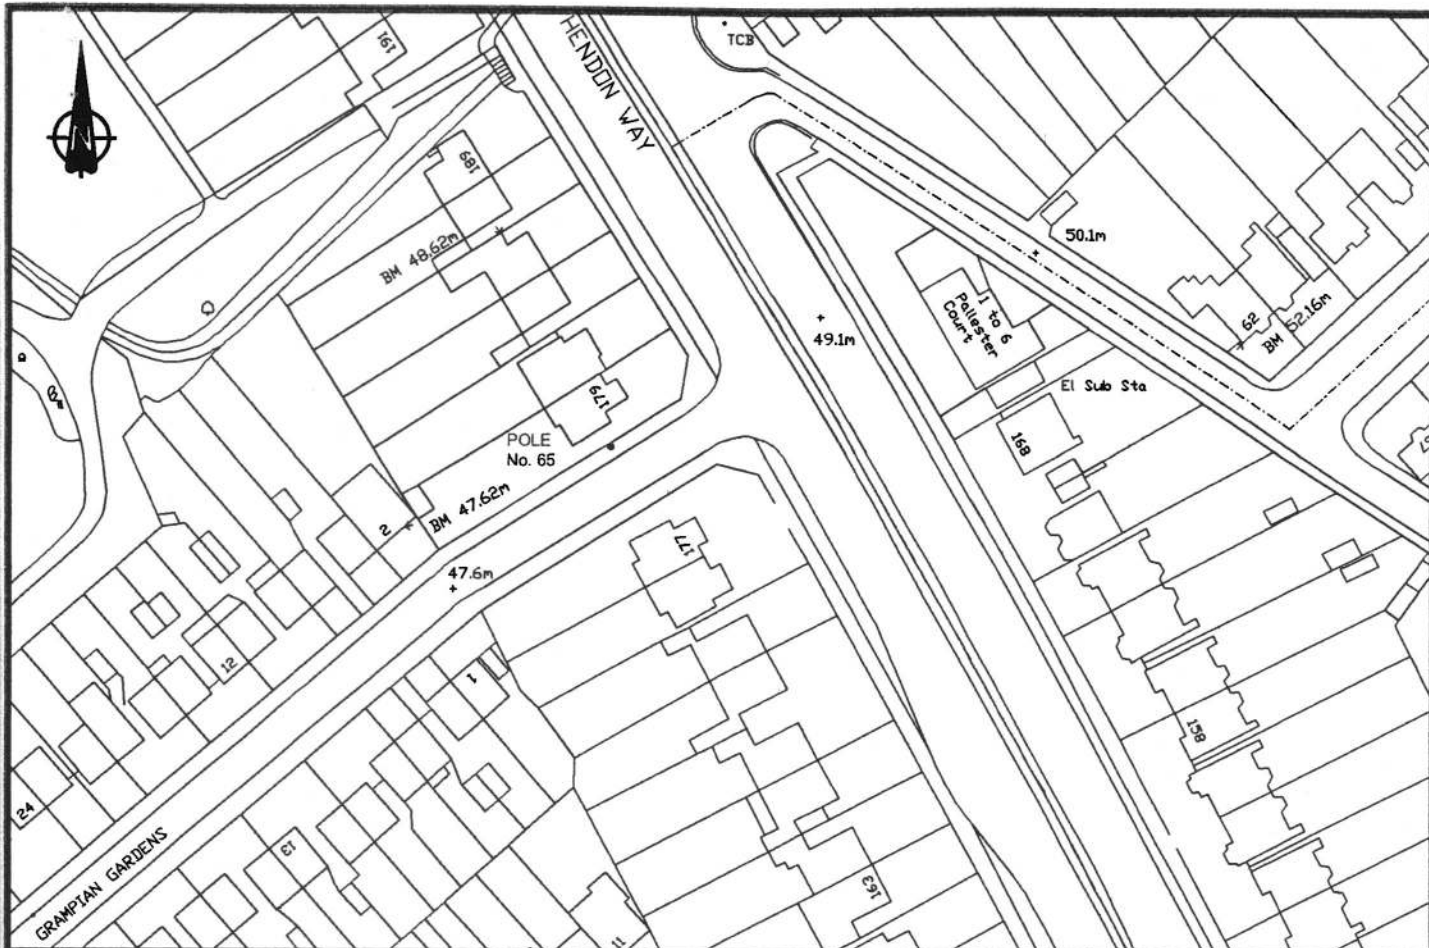

Initiated by JDK	SCHEME: THE UNITED SYNAGOGUE ERUV POLE No. 65 GRAMPIAN GARDENS, CHILDS HILL, NW2 TITLE: PROPOSED ERUV LICENCE Scales 1:1250 & 1:50	Andrew Barry-Pursell, LLB MA, Head of Development and Regeneration, London Borough of Barnet, Barnet House, 1255 High Road, Whetstone, London, N20 0EJ. Tel. 020 8359 2000		
Drawn by CB			DRAWING No.	
Checked by KEB			22346/65	
Date 19.12.00			Acadjob Ref. /draft/22346_65.dwg	





Initiated
by JDK

Drawn
by CB

Checked
by KEB

Date
19.12.00

SCHEME:

THE UNITED SYNAGOGUE ERUV
POLE No. 67
ENTRANCE FOOTPATH TO CLITTERHOUSE
PLAYING FIELDS, CHILDS HILL, NW2

TITLE:

PROPOSED ERUV LICENCE

Scales 1:1250 & 1:50

Andrew Barry-Purcell, LLB MA,
Head of Development and Regeneration,



London Borough of Barnet,
Barnet House,
1255 High Road,
Whetstone,
London, N20 0EJ.
Tel. 020 8359 2000



DRAWING No.

22346/67

Acadjob Ref. /draft/22346_67.dwg

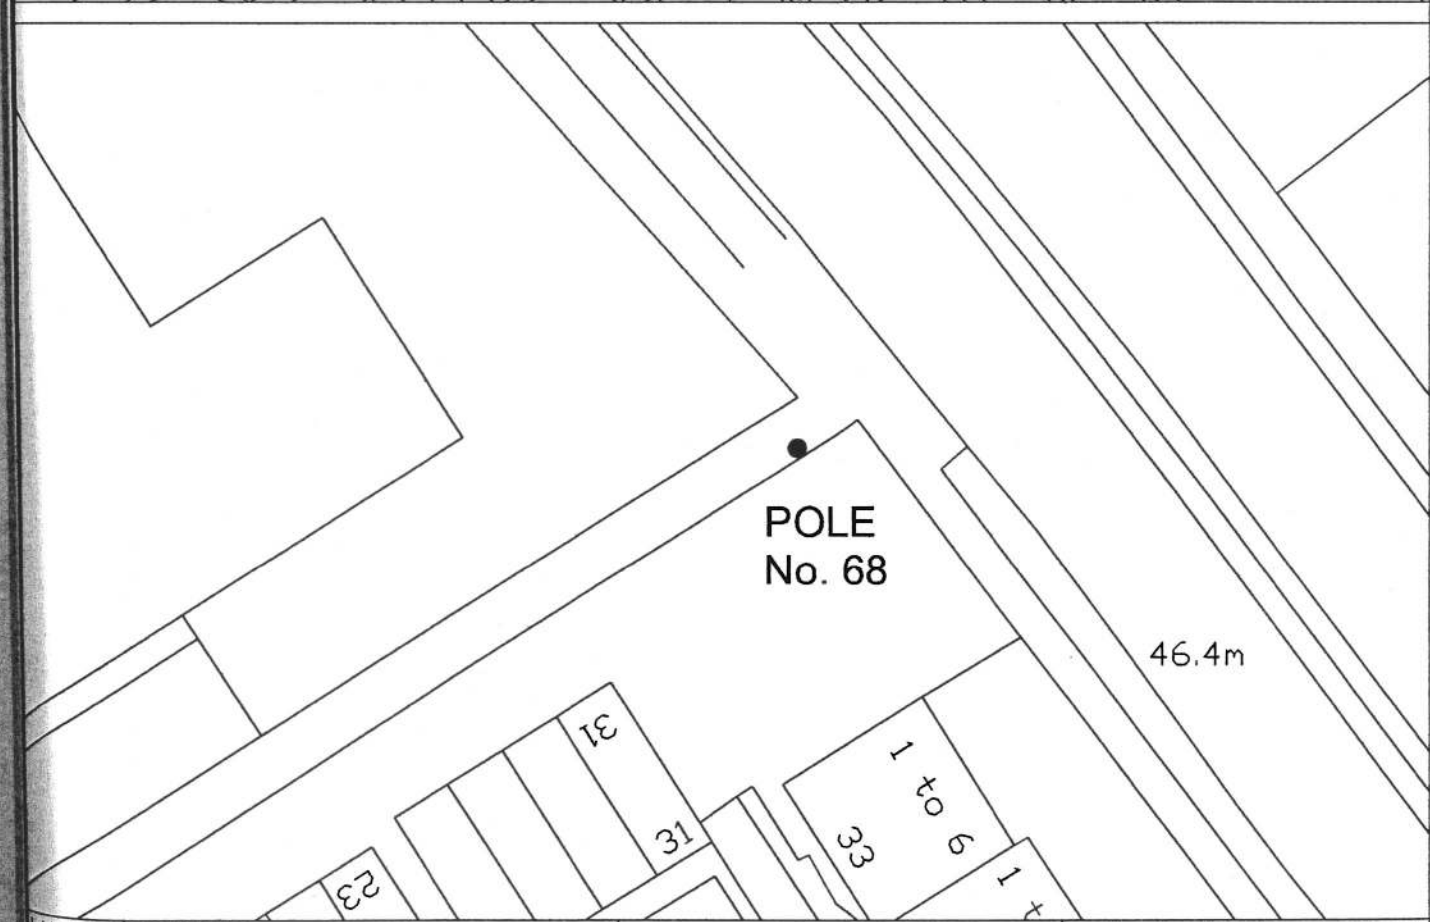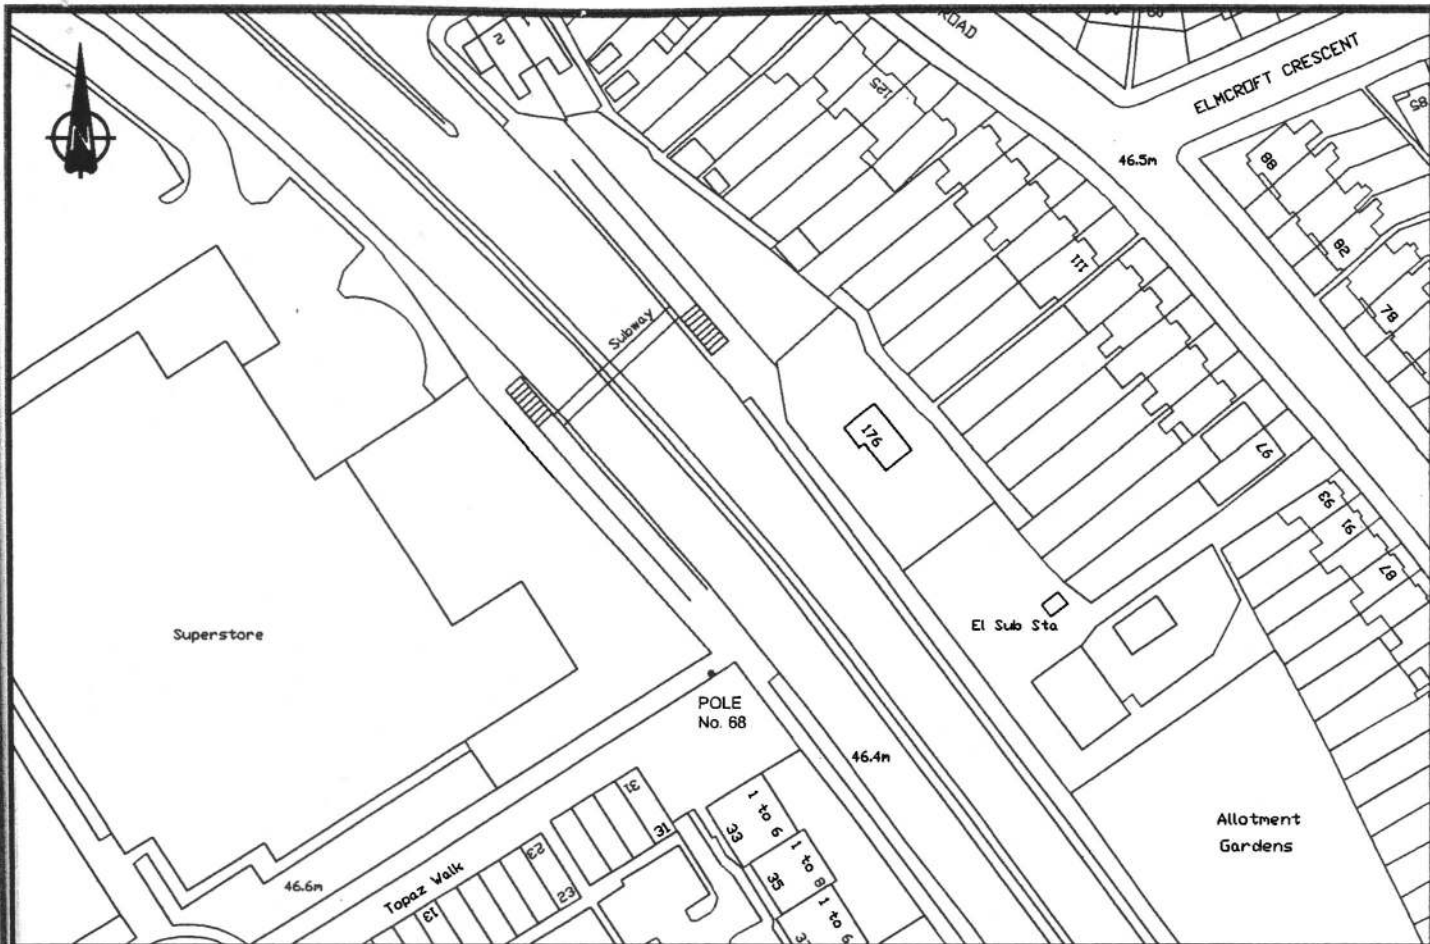

Initiated by JDK
 Drawn by CB
 Checked by KEB
 Date 19.12.00

SCHEME:
 THE UNITED SYNAGOGUE ERUV
 POLE No. 68
 FOOTPATH AT REAR OF "TESCO",
 HENDON WAY, CHILDS HILL, NW2



TITLE:
 PROPOSED ERUV LICENCE

Scales 1:1250 & 1:50

Andrew Barry-Purcell, LLB MA,
 Head of Development and Regeneration,

London Borough of Barnet,
 Barnet House,
 1255 High Road,
 Whetstone,
 London, N20 0EJ.
 Tel. 020 8359 2000

DRAWING No.	
22346/68	
Acadjob Ref.	/draft/22346_68.dwg

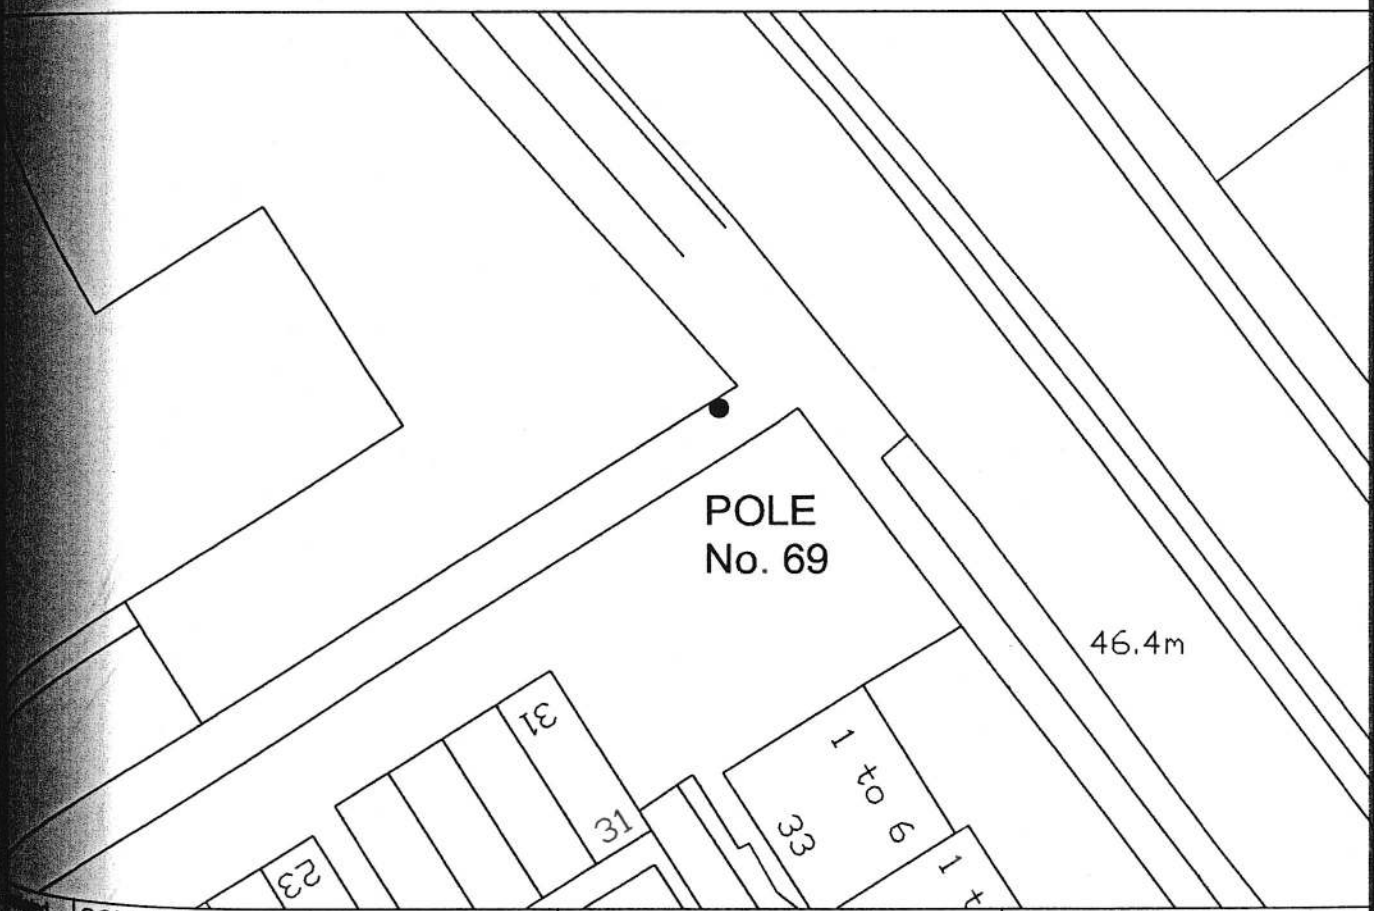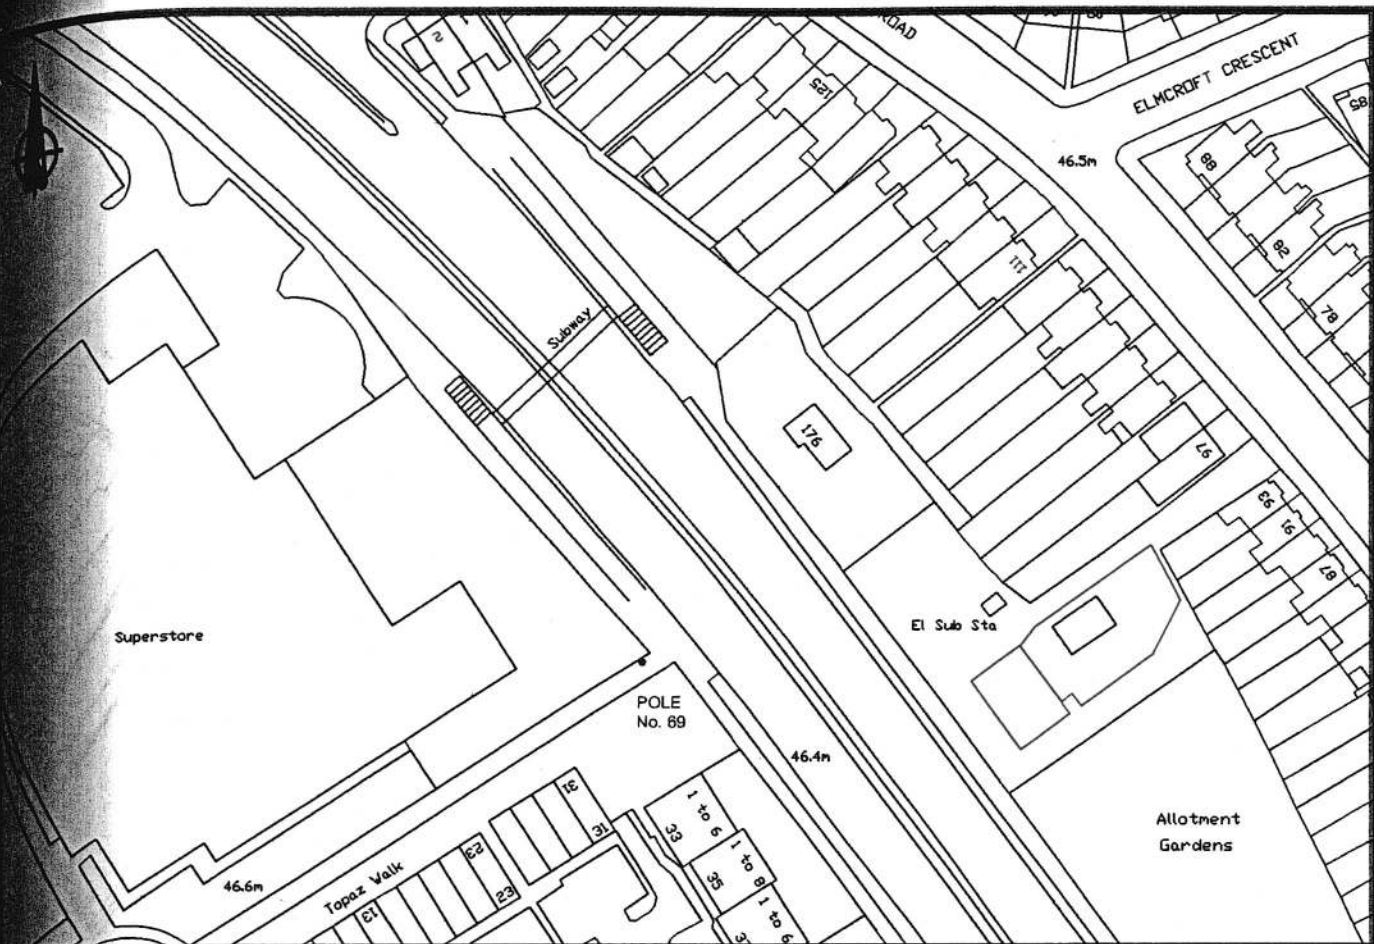

SCHEME:
 THE UNITED SYNAGOGUE ERUV
 POLE No. 69
 FOOTPATH AT REAR OF "TESCO",
 HENDON WAY, CHILDS HILL, NW2



TITLE:
 PROPOSED ERUV LICENCE

Scales 1:1250 & 1:50



Andrew Barry-Purssell, LLB MA,
 Head of Development and Regeneration,

London Borough of Barnet,
 Barnet House,
 1255 High Road,
 Whetstone,
 London, N20 0EJ.
 Tel. 020 8359 2000

DRAWING No.	
22346/69	
Acadjob Ref.	/draft/22346_69.dwg

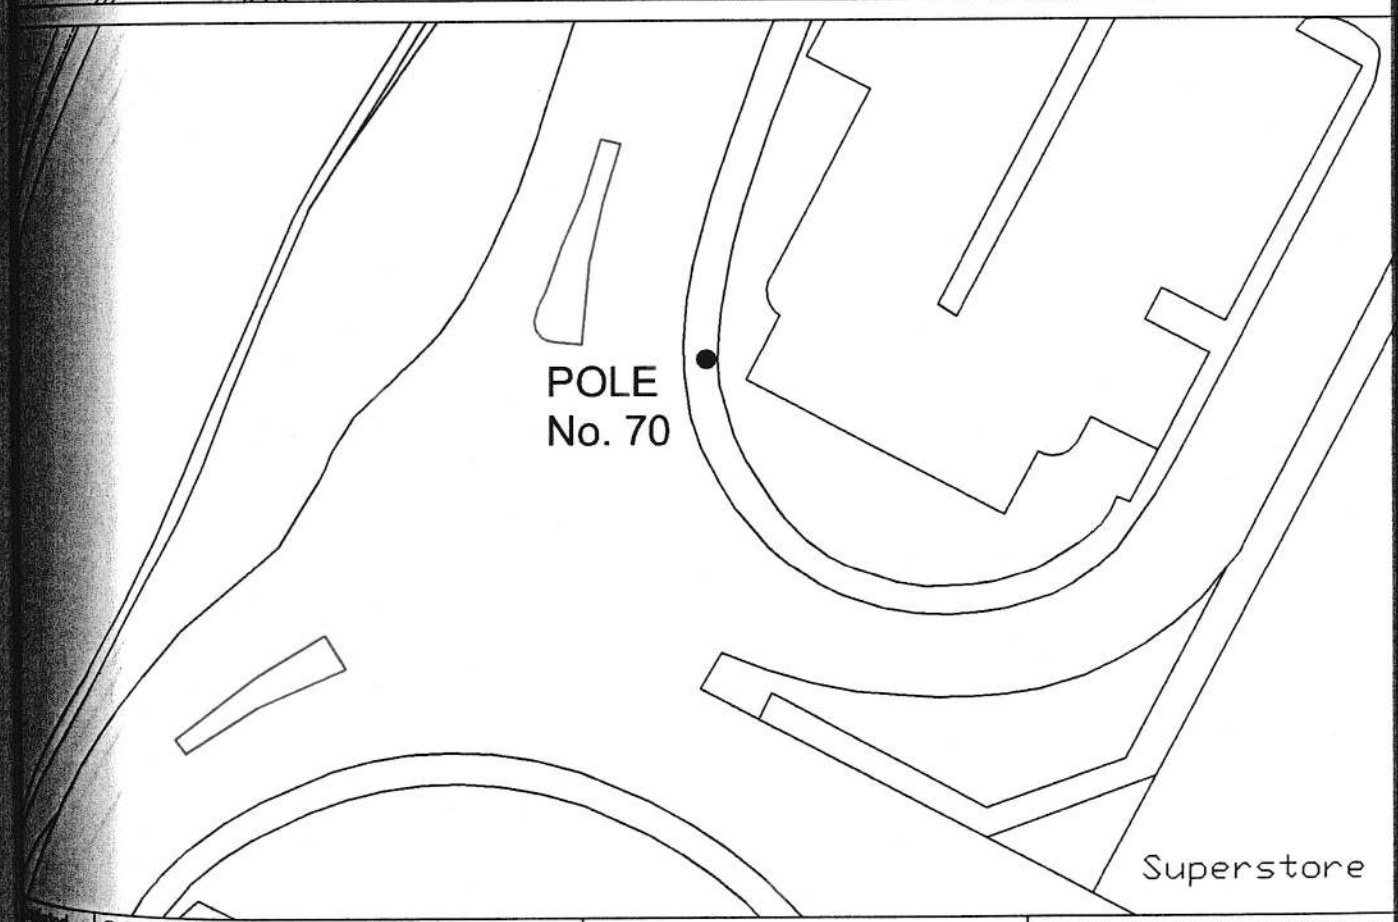
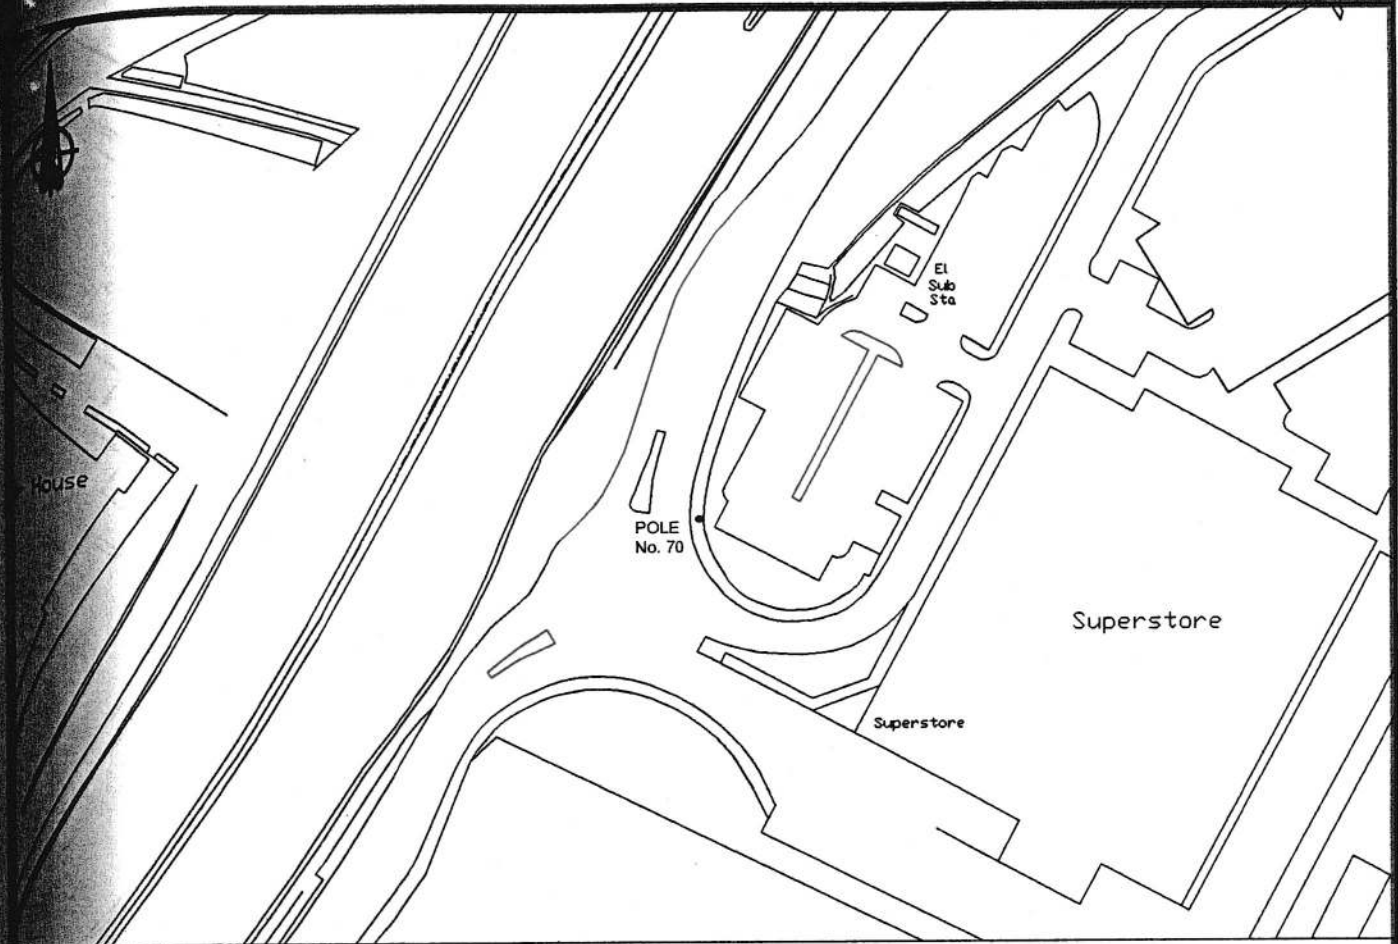


Checked by JOK by CB Checked by KEB Date 12.00	SCHEME: THE UNITED SYNAGOGUE ERUV POLE No. 70 ENTRANCE ROAD TO "TESCO" AND "TOYS R US" OFF TILLING ROAD, CHILDS HILL, NW2 TITLE: PROPOSED ERUV LICENCE Scales 1:1250 & 1:50	Andrew Barry-Purssell, LLB MA, Head of Development and Regeneration, London Borough of Barnet, Barnet House, 1255 High Road, Whetstone, London, N20 0EJ. Tel. 020 8359 2000	DRAWING No. 22346/70 Acadjob Ref. /draft/22346_70.dwg
--	---	--	--

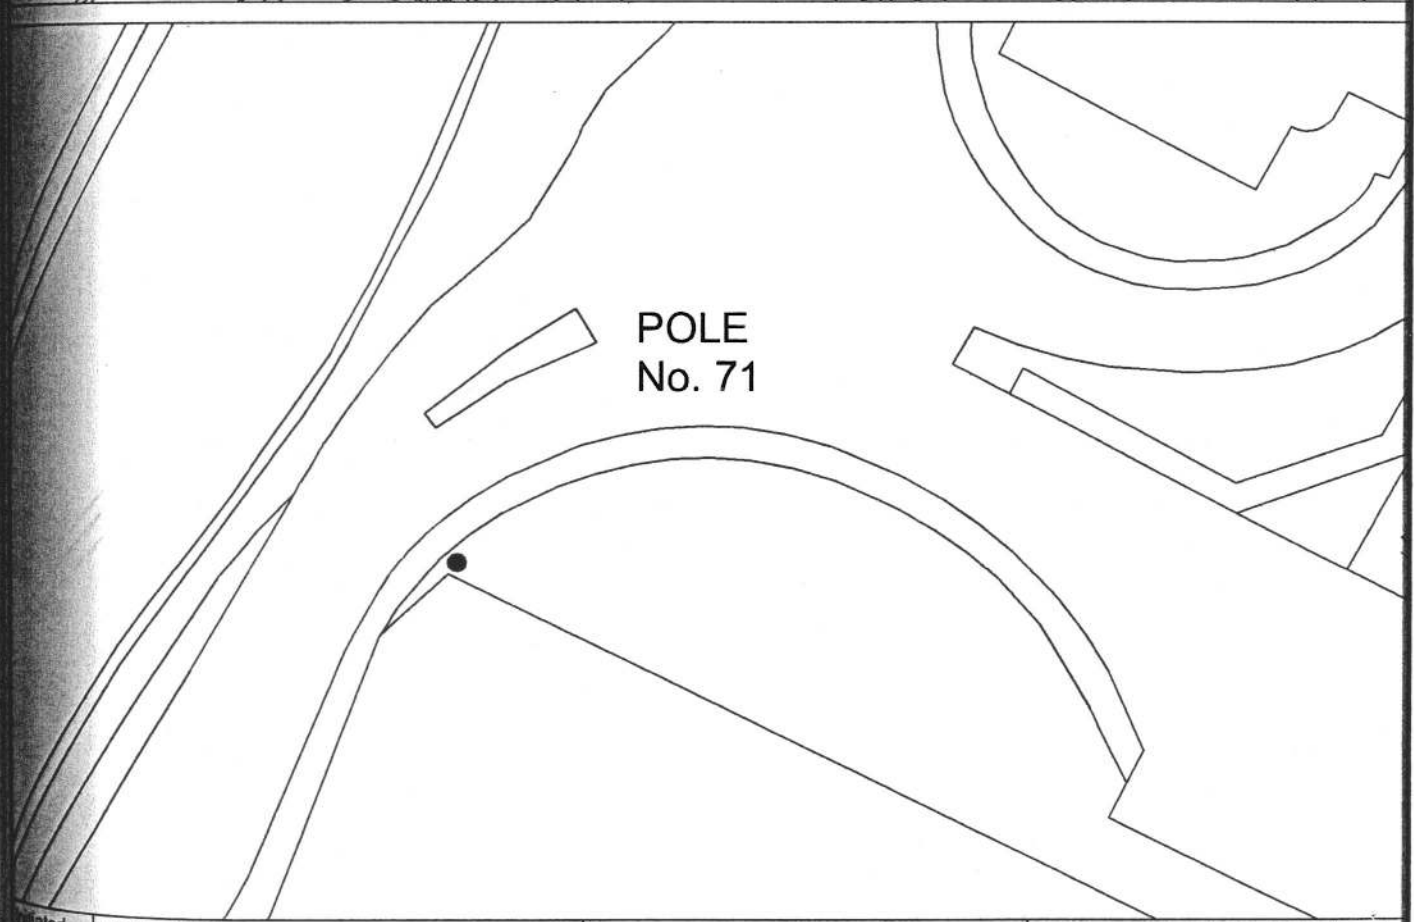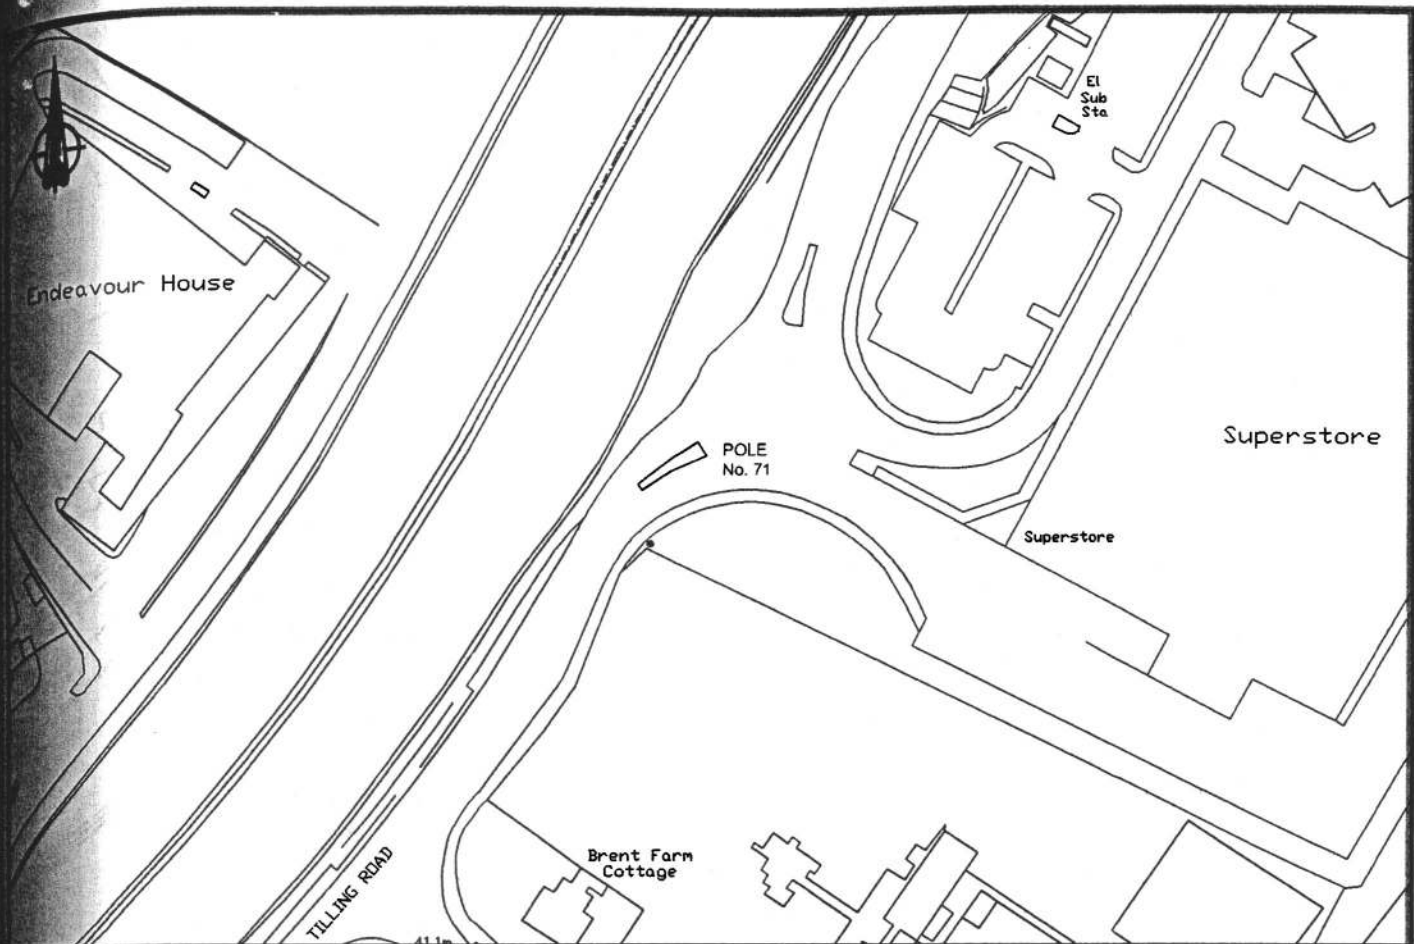


Initialed by JOK Drawn by CB Checked by KEB Date 10.12.00	SCHEME: THE UNITED SYNAGOGUE ERUV POLE No. 71 ENTRANCE ROAD TO "TESCO" AND "TOYS R US" OFF TILLING ROAD, CHILDS HILL, NW2		Andrew Barry-Purcell, LLB MA, Head of Development and Regeneration,		 LONDON BOROUGH SURVEY SECTION	
	TITLE: PROPOSED ERUV LICENCE		London Borough of Barnet, Barnet House, 1255 High Road, Whetstone, London, N20 0EJ. Tel. 020 8359 2000		DRAWING No.	
	Scales 1:1250 & 1:50				22346/71	
					Acadjob Ref. /draft/22346_71.dwg	

This drawing is based upon the Ordnance Survey mapping with the permission of the Controller of Her Majesty's Stationery Office © Crown copyright.
 No reproduction in any form is permitted without the prior written permission of the Controller of Her Majesty's Stationery Office.

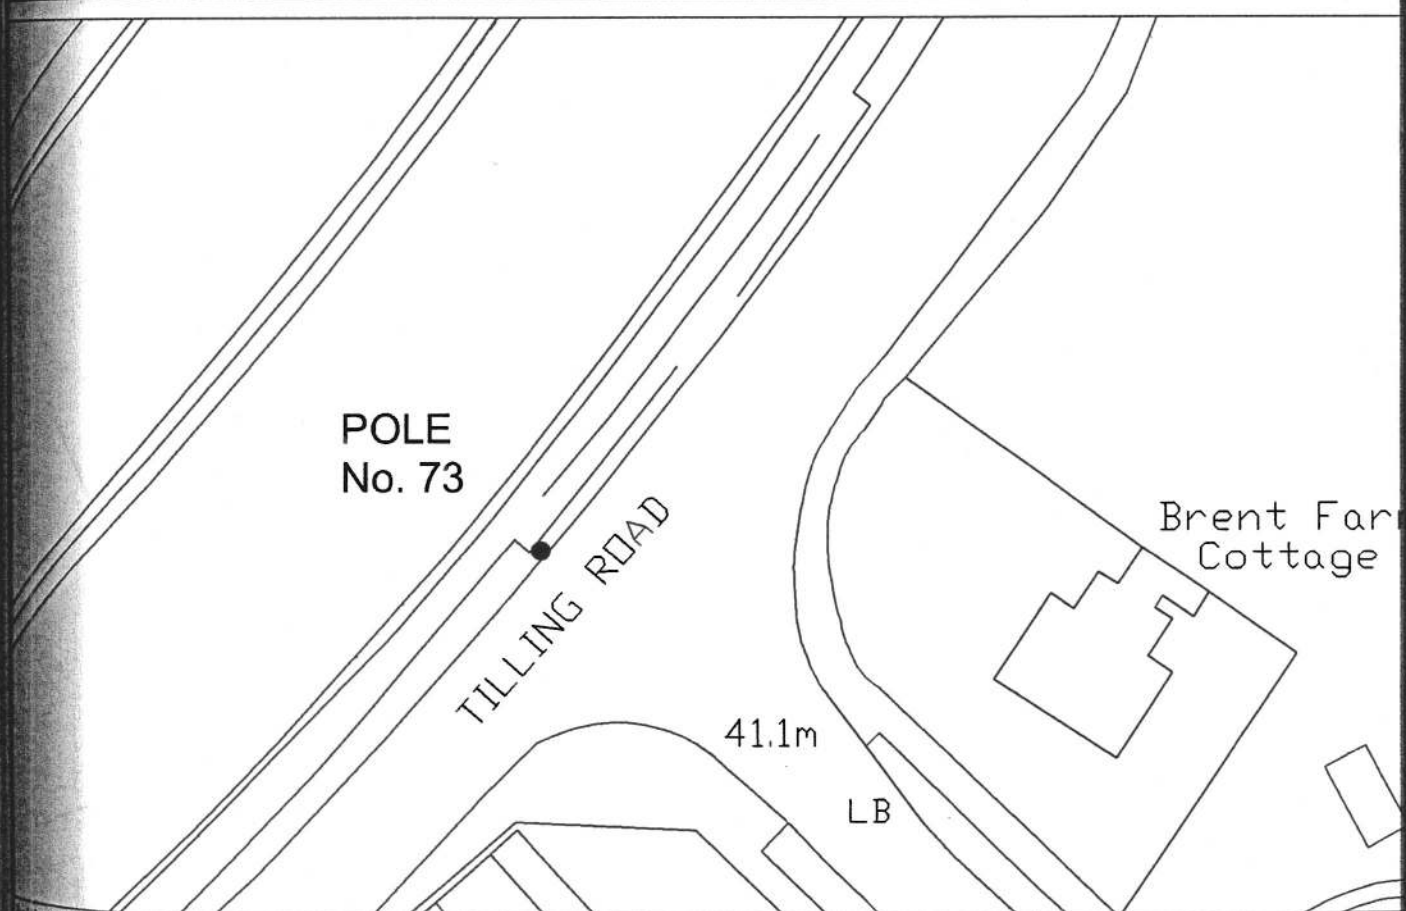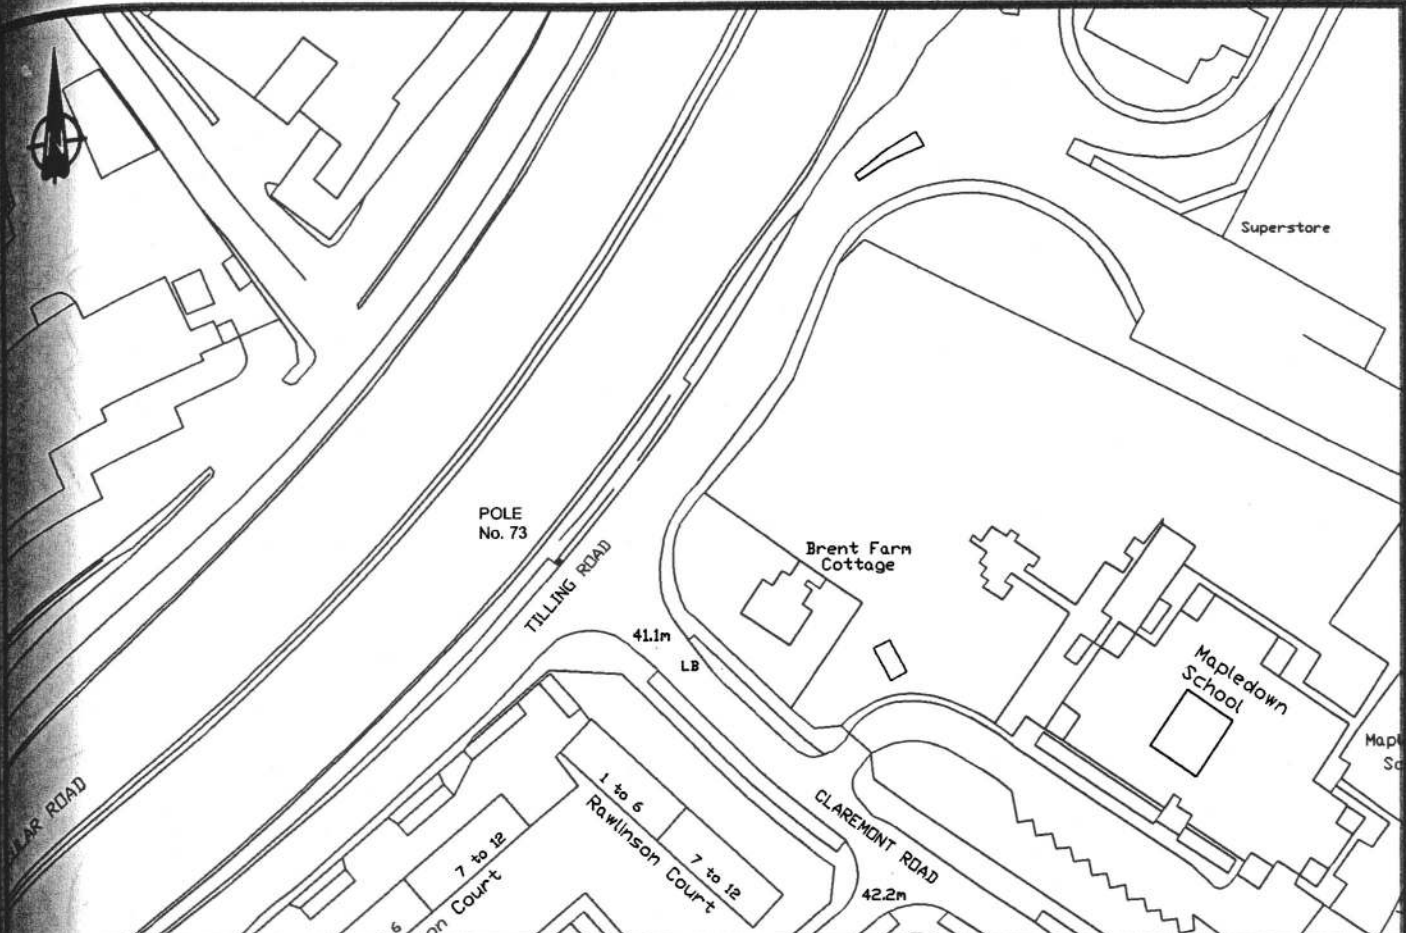

Initiated by JDK
 Drawn by CB
 Checked by KEB
 Date 19.12.00

SCHEME: THE UNITED SYNAGOGUE ERUV POLE No. 73 TILLING ROAD, CHILDS HILL, NW2	Andrew Barry-Purcell, LLB MA, Head of Development and Regeneration,	
TITLE: PROPOSED ERUV LICENCE	London Borough of Barnet, Barnet House, 1255 High Road, Whetstone, London, N20 0EJ. Tel. 020 8359 2000	DRAWING No. 22346/73 Acadjob Ref. /draft/22346_73.dwg
Scales 1:1250 & 1:50		

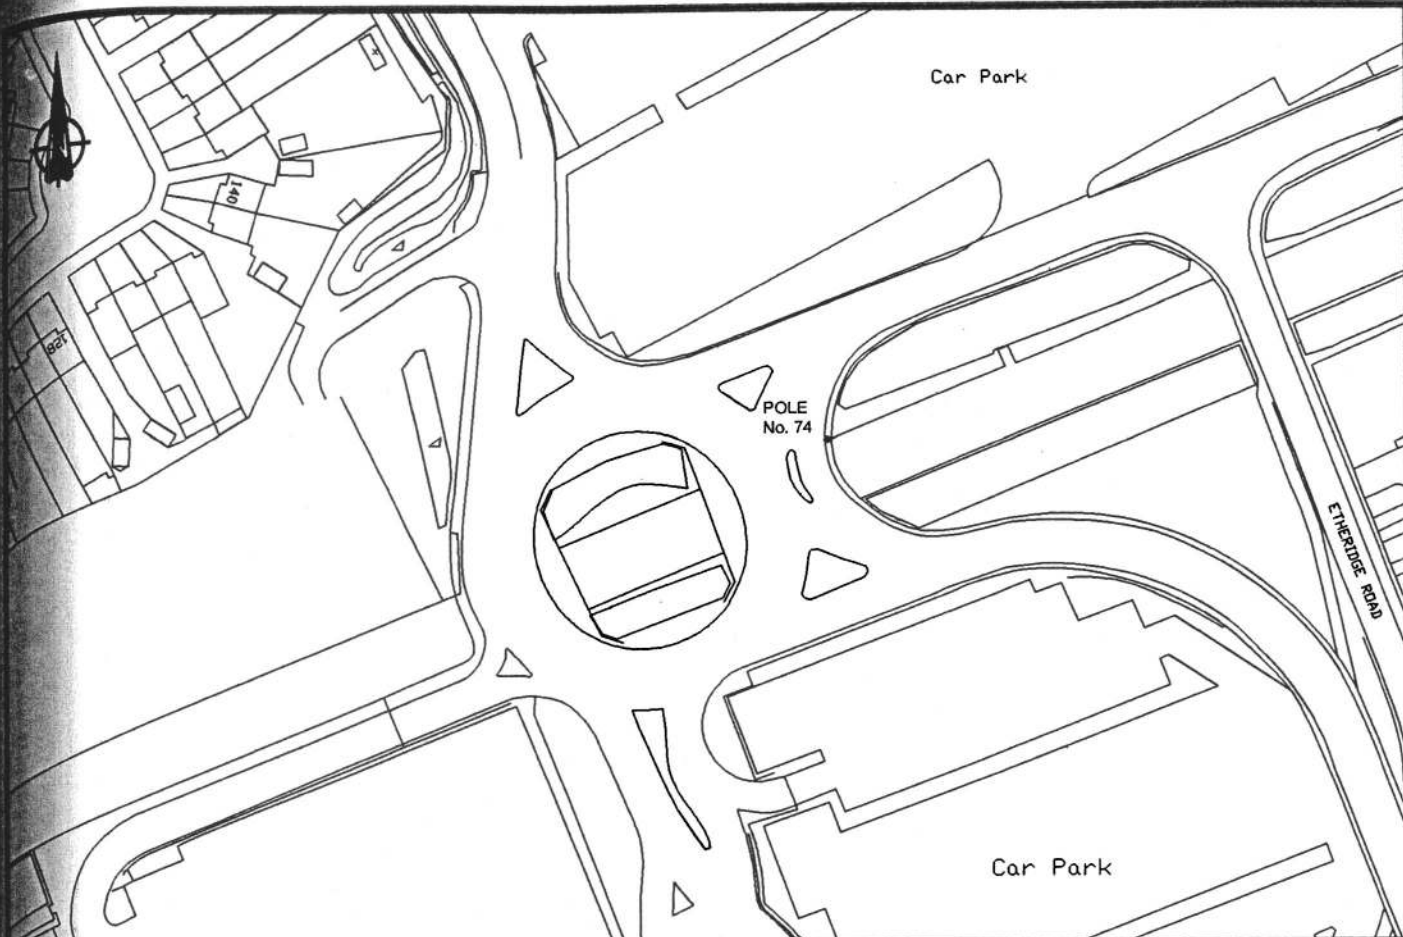

Initiated
by JDK

Drawn
by CB

Checked
by KEB

Date
19.12.00

SCHEME:
THE UNITED SYNAGOGUE ERUV
POLE No. 74
TEMPLEHOF AVENUE,
HENDON, NW4

TITLE:
PROPOSED ERUV LICENCE

Scales 1:1250 & 1:50



Andrew Barry-Purcell, LLB MA,
Head of Development and Regeneration,

London Borough of Barnet,
Barnet House,
1255 High Road,
Whetstone,
London, N20 0EJ.
Tel. 020 8359 2000





DRAWING No.
22346/74



Acadjob Ref. /draft/22346_74.dwg

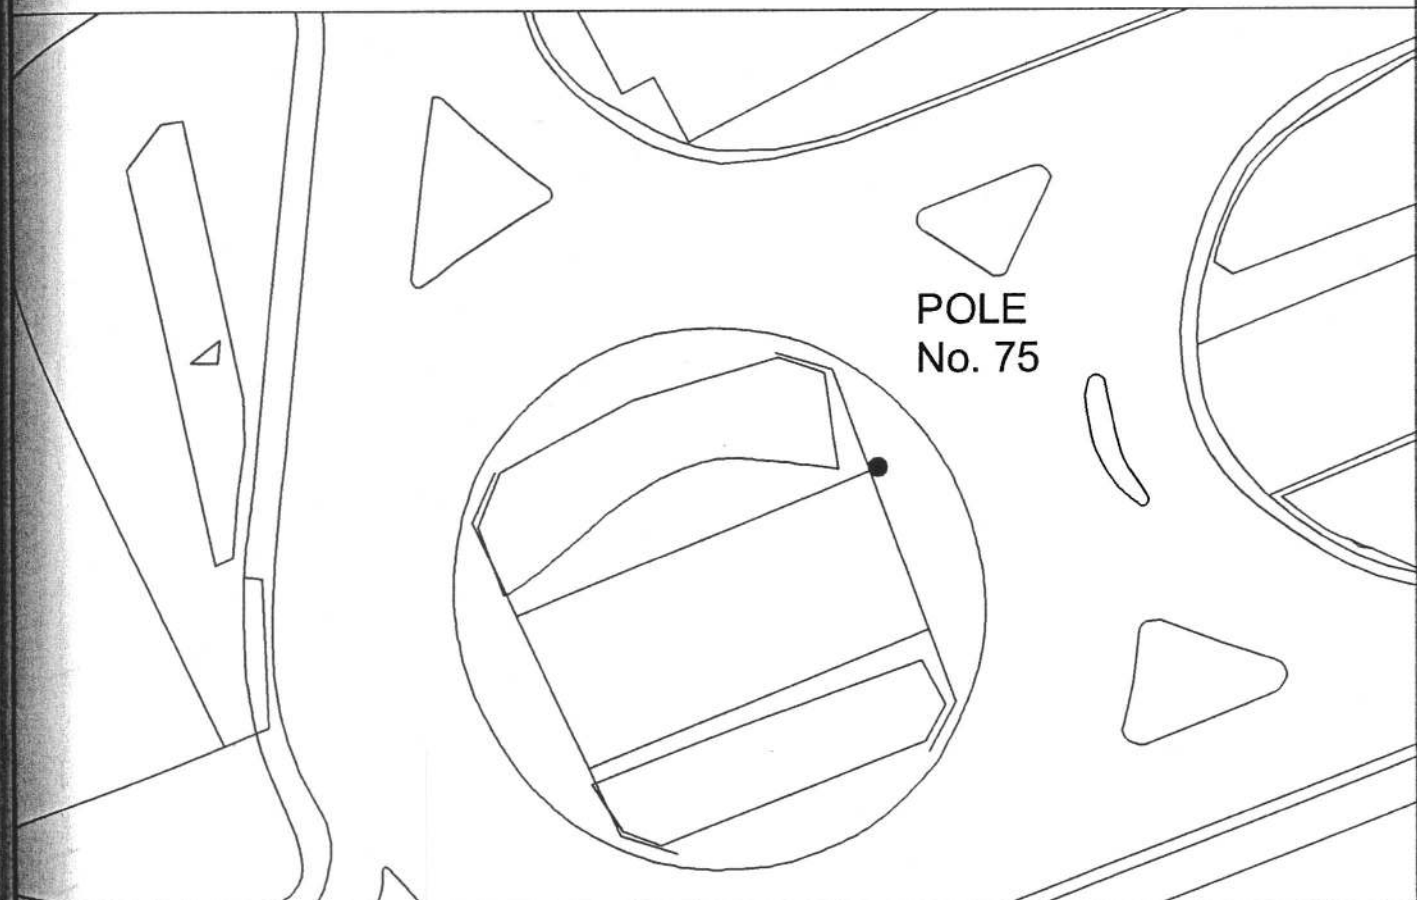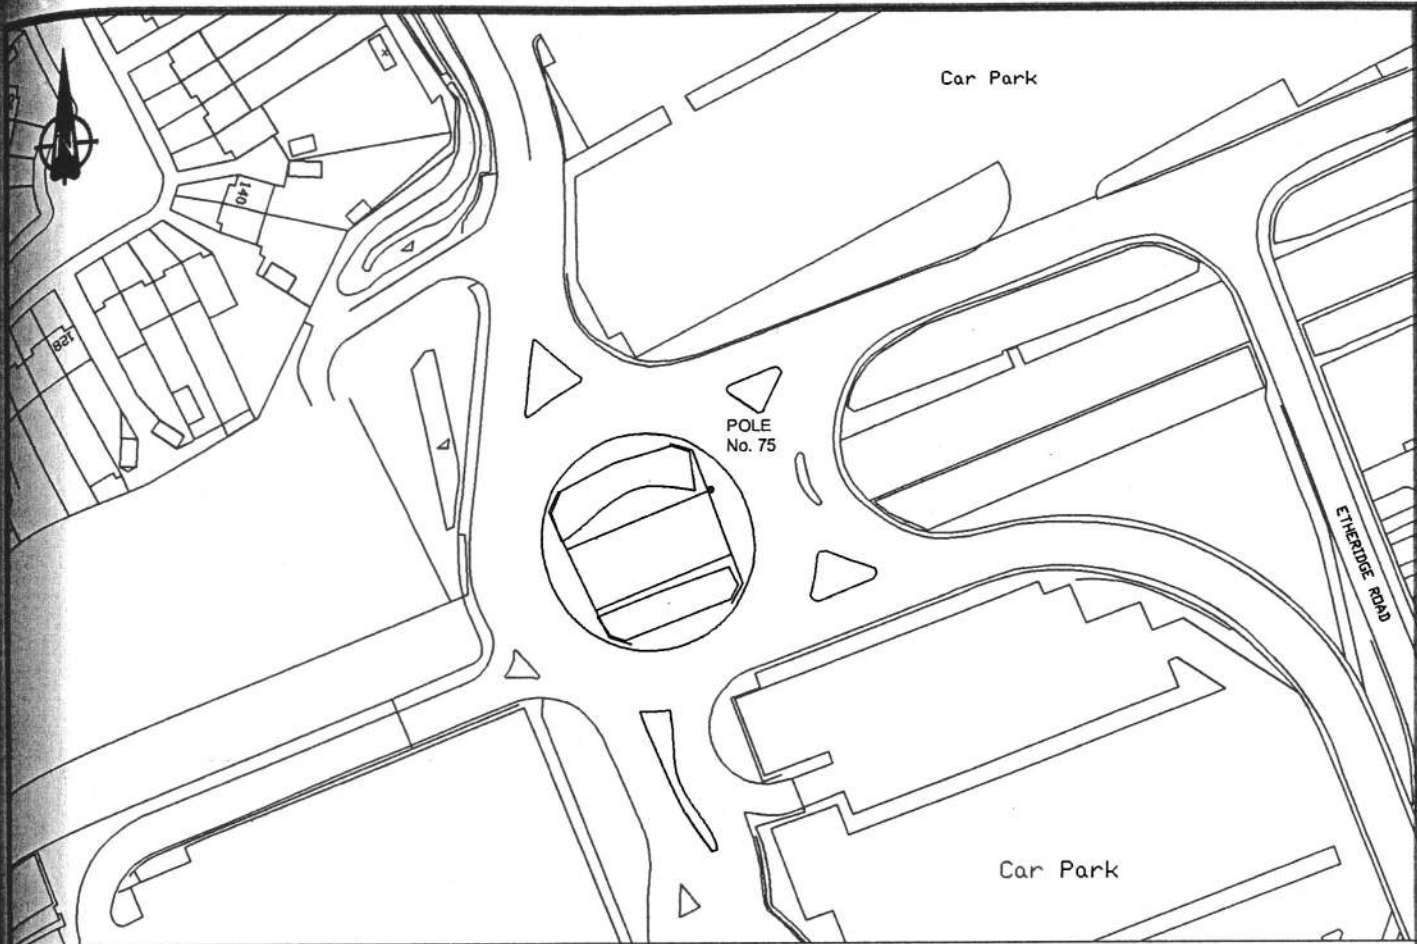


Initiated by JDK	SCHEME: THE UNITED SYNAGOGUE ERUV POLE No. 75 TEMPLEHOF AVENUE, HENDON, NW4	Andrew Barry-Purcell, LLB MA, Head of Development and Regeneration,	
	TITLE: PROPOSED ERUV LICENCE	London Borough of Barnet, Barnet House, 1255 High Road, Whetstone, London, N20 0EJ. Tel. 020 8359 2000	DRAWING No.
	Scales 1:1250 & 1:50		22346/75
Drawn by CB			
Checked by KEB			
Date 15.6.99			Acadjob Ref. /draft/22346_75.dwg

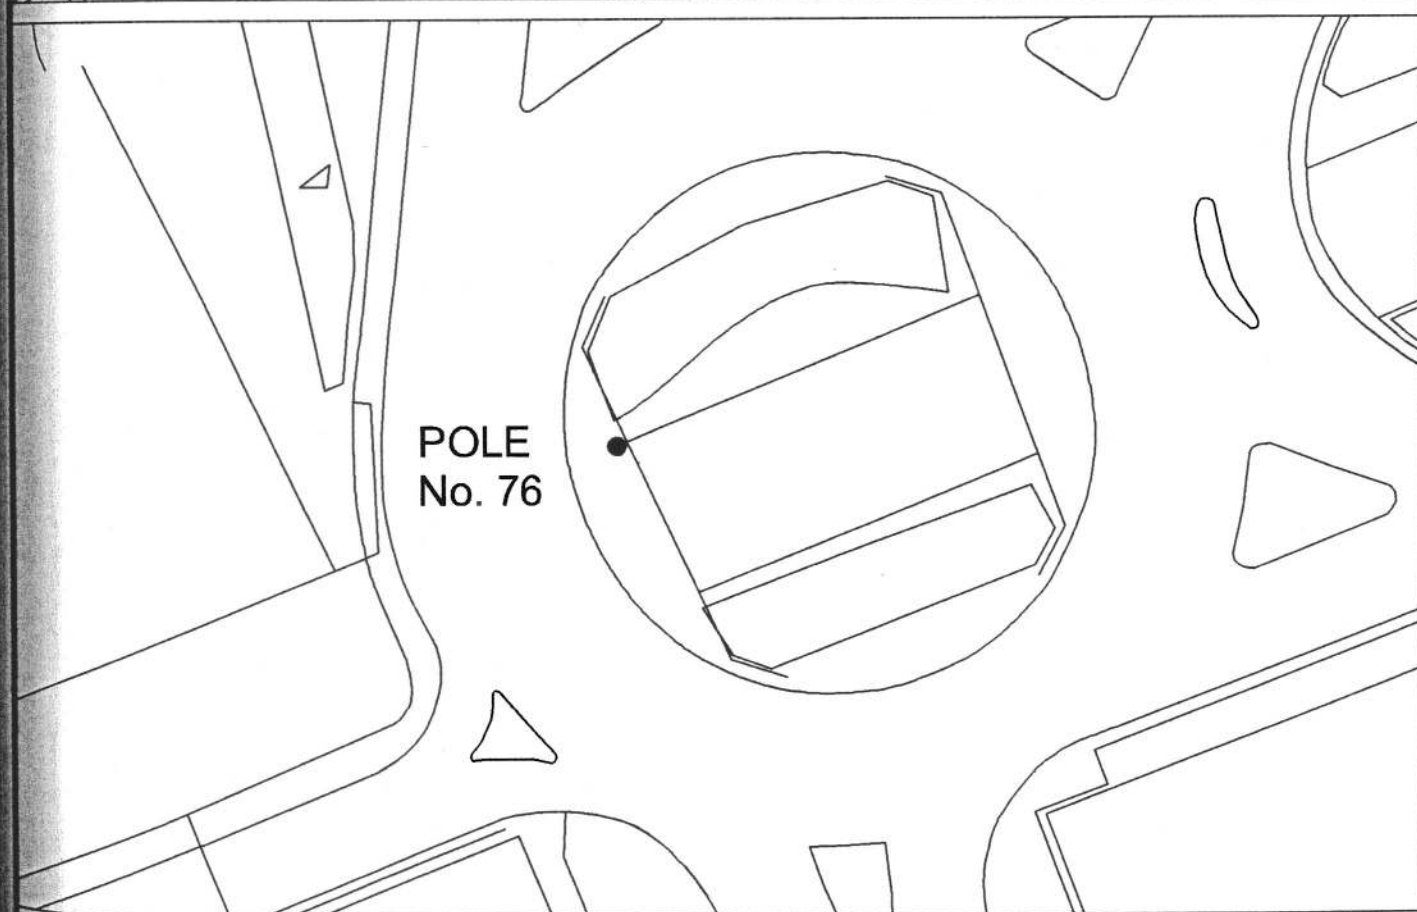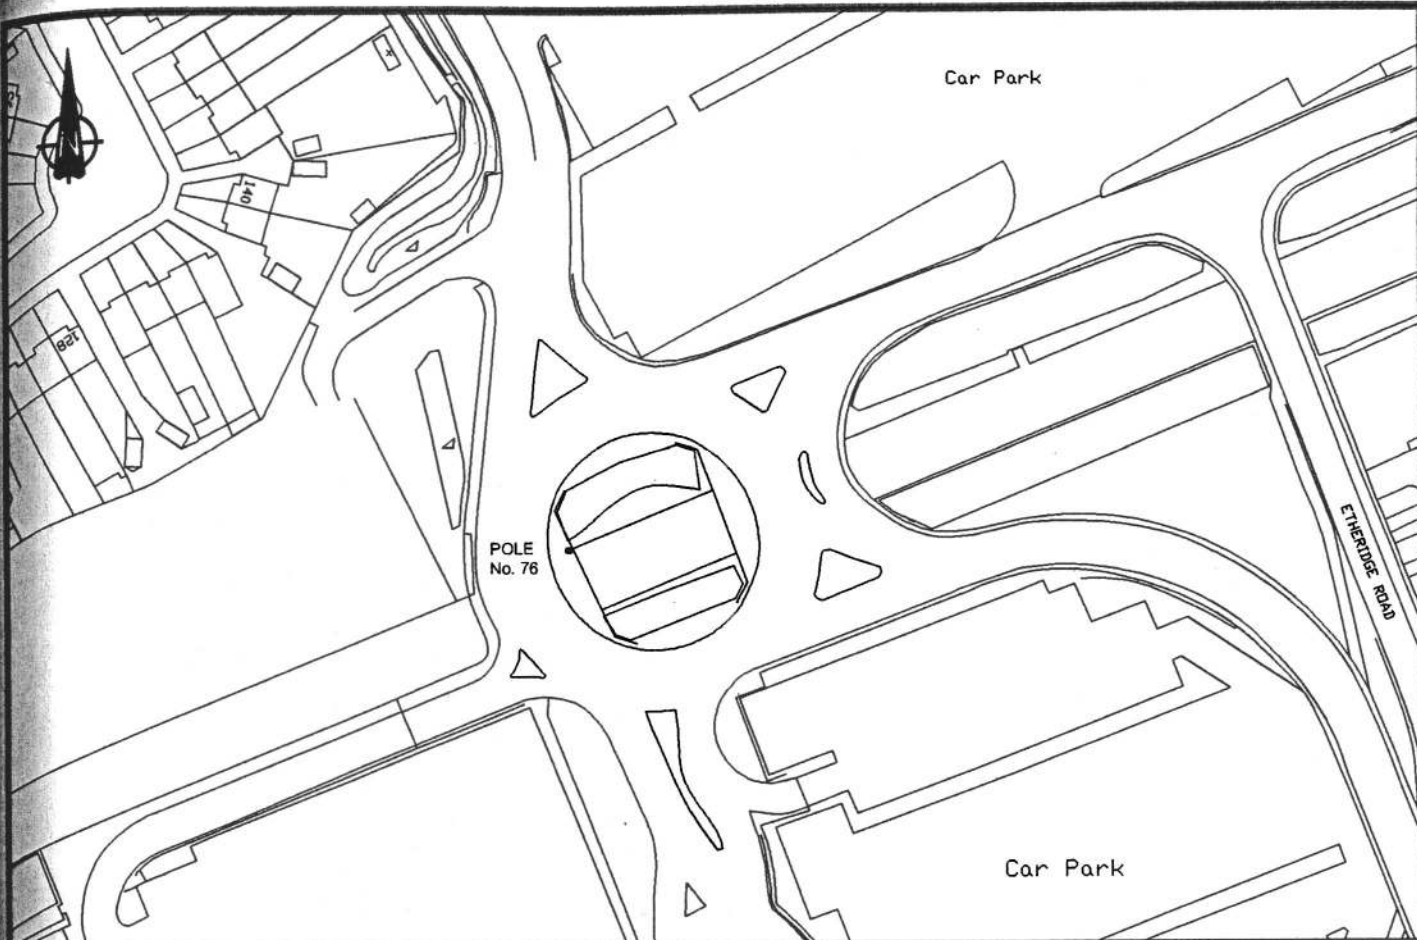


Initiated by JDK Drawn by CB Checked by KEB Date 15.6.99	SCHEME: THE UNITED SYNAGOGUE ERUV POLE No. 76 TEMPLEHOF AVENUE, HENDON, NW4	Andrew Barry-Purssell, LLB MA, Head of Development and Regeneration,	
	TITLE: PROPOSED ERUV LICENCE	London Borough of Barnet, Barnet House, 1255 High Road, Whetstone, London, N20 0EJ. Tel. 020 8359 2000	DRAWING No. 22346/76
	Scales 1:1250 & 1:50		Acadjob Ref. /draft/22346_76.dwg
	Based upon the Ordnance Survey mapping with the permission of the Controller of Her Majesty's Stationary Office © Crown copyright. Unauthorised reproduction infringes Crown copyright and may lead to prosecution or civil proceedings. London Borough of Barnet 15/06/99 1000		

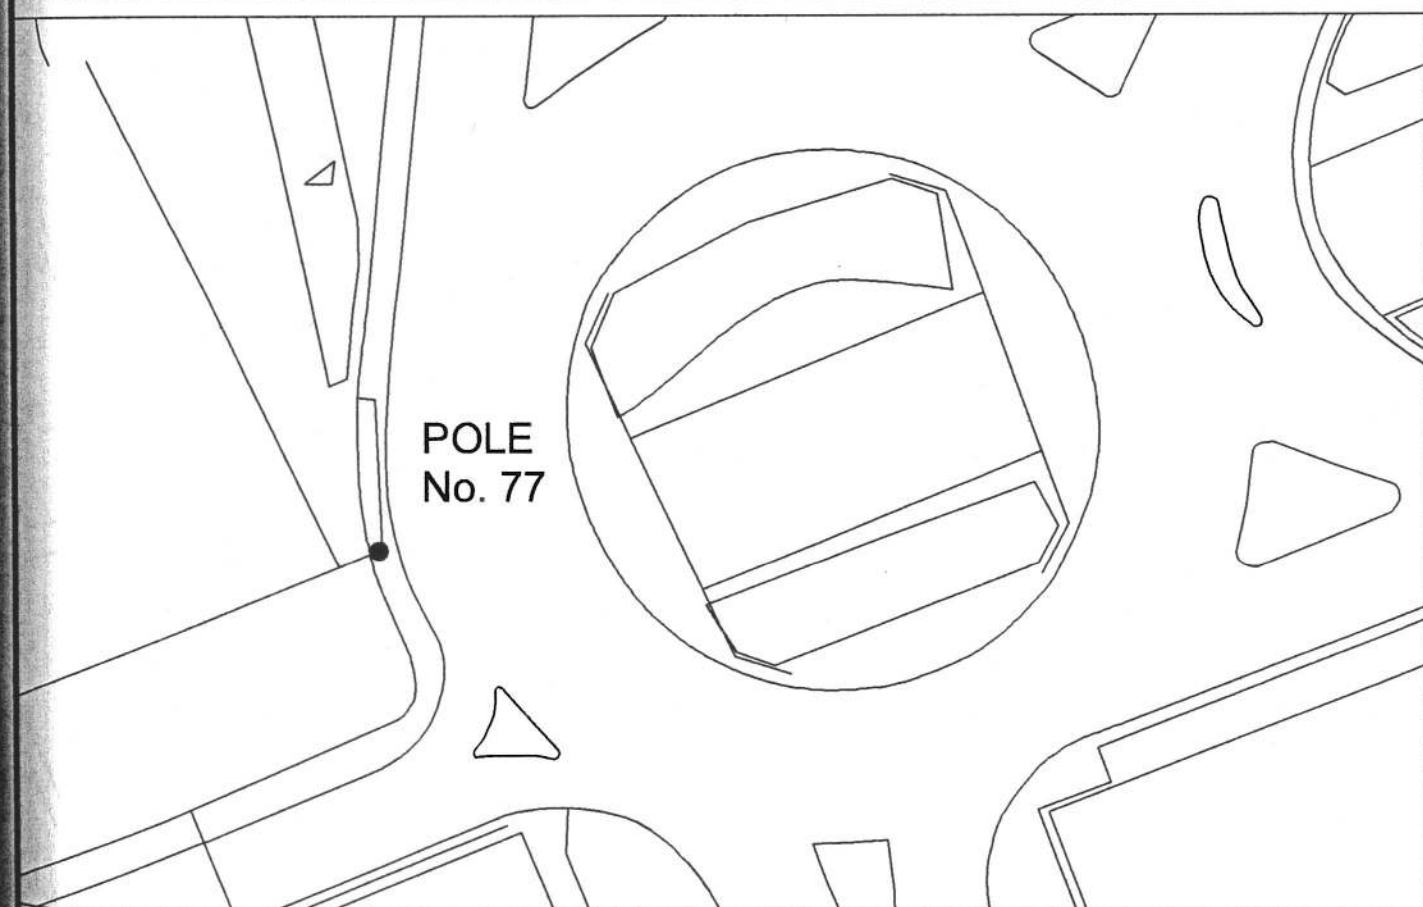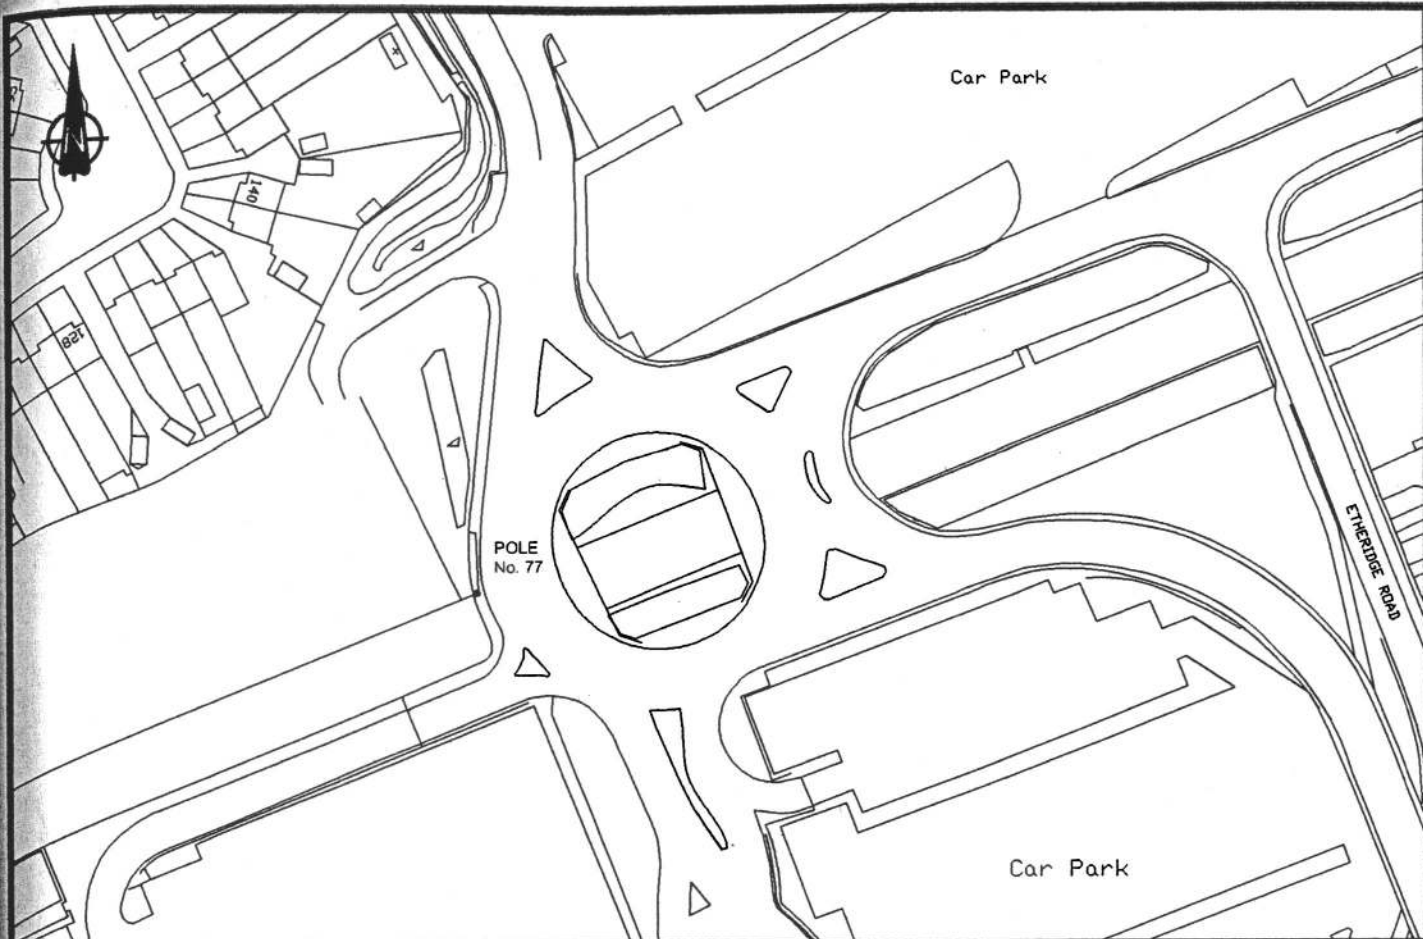

Initiated by JDK Drawn by CB Checked by KEB Date 15.6.99	SCHEME: THE UNITED SYNAGOGUE ERUV POLE No. 77 TEMPLEHOF AVENUE, HENDON, NW4	Andrew Barry-Pursell, LLB MA, Head of Development and Regeneration,	
	TITLE: PROPOSED ERUV LICENCE	London Borough of Barnet, Barnet House, 1255 High Road, Whetstone, London, N20 0EJ. Tel. 020 8359 2000	DRAWING No. 22346/77
	Scales 1:1250 & 1:50		Acadjob Ref. /draft/22346_77.dwg
	Based upon the Ordnance Survey mapping with the permission of the Controller of Her Majesty's Stationery Office © Crown copyright. Unauthorised reproduction infringes Crown copyright and may lead to prosecution or civil proceedings. London Borough of Barnet 1 A/RR29/1 1999		

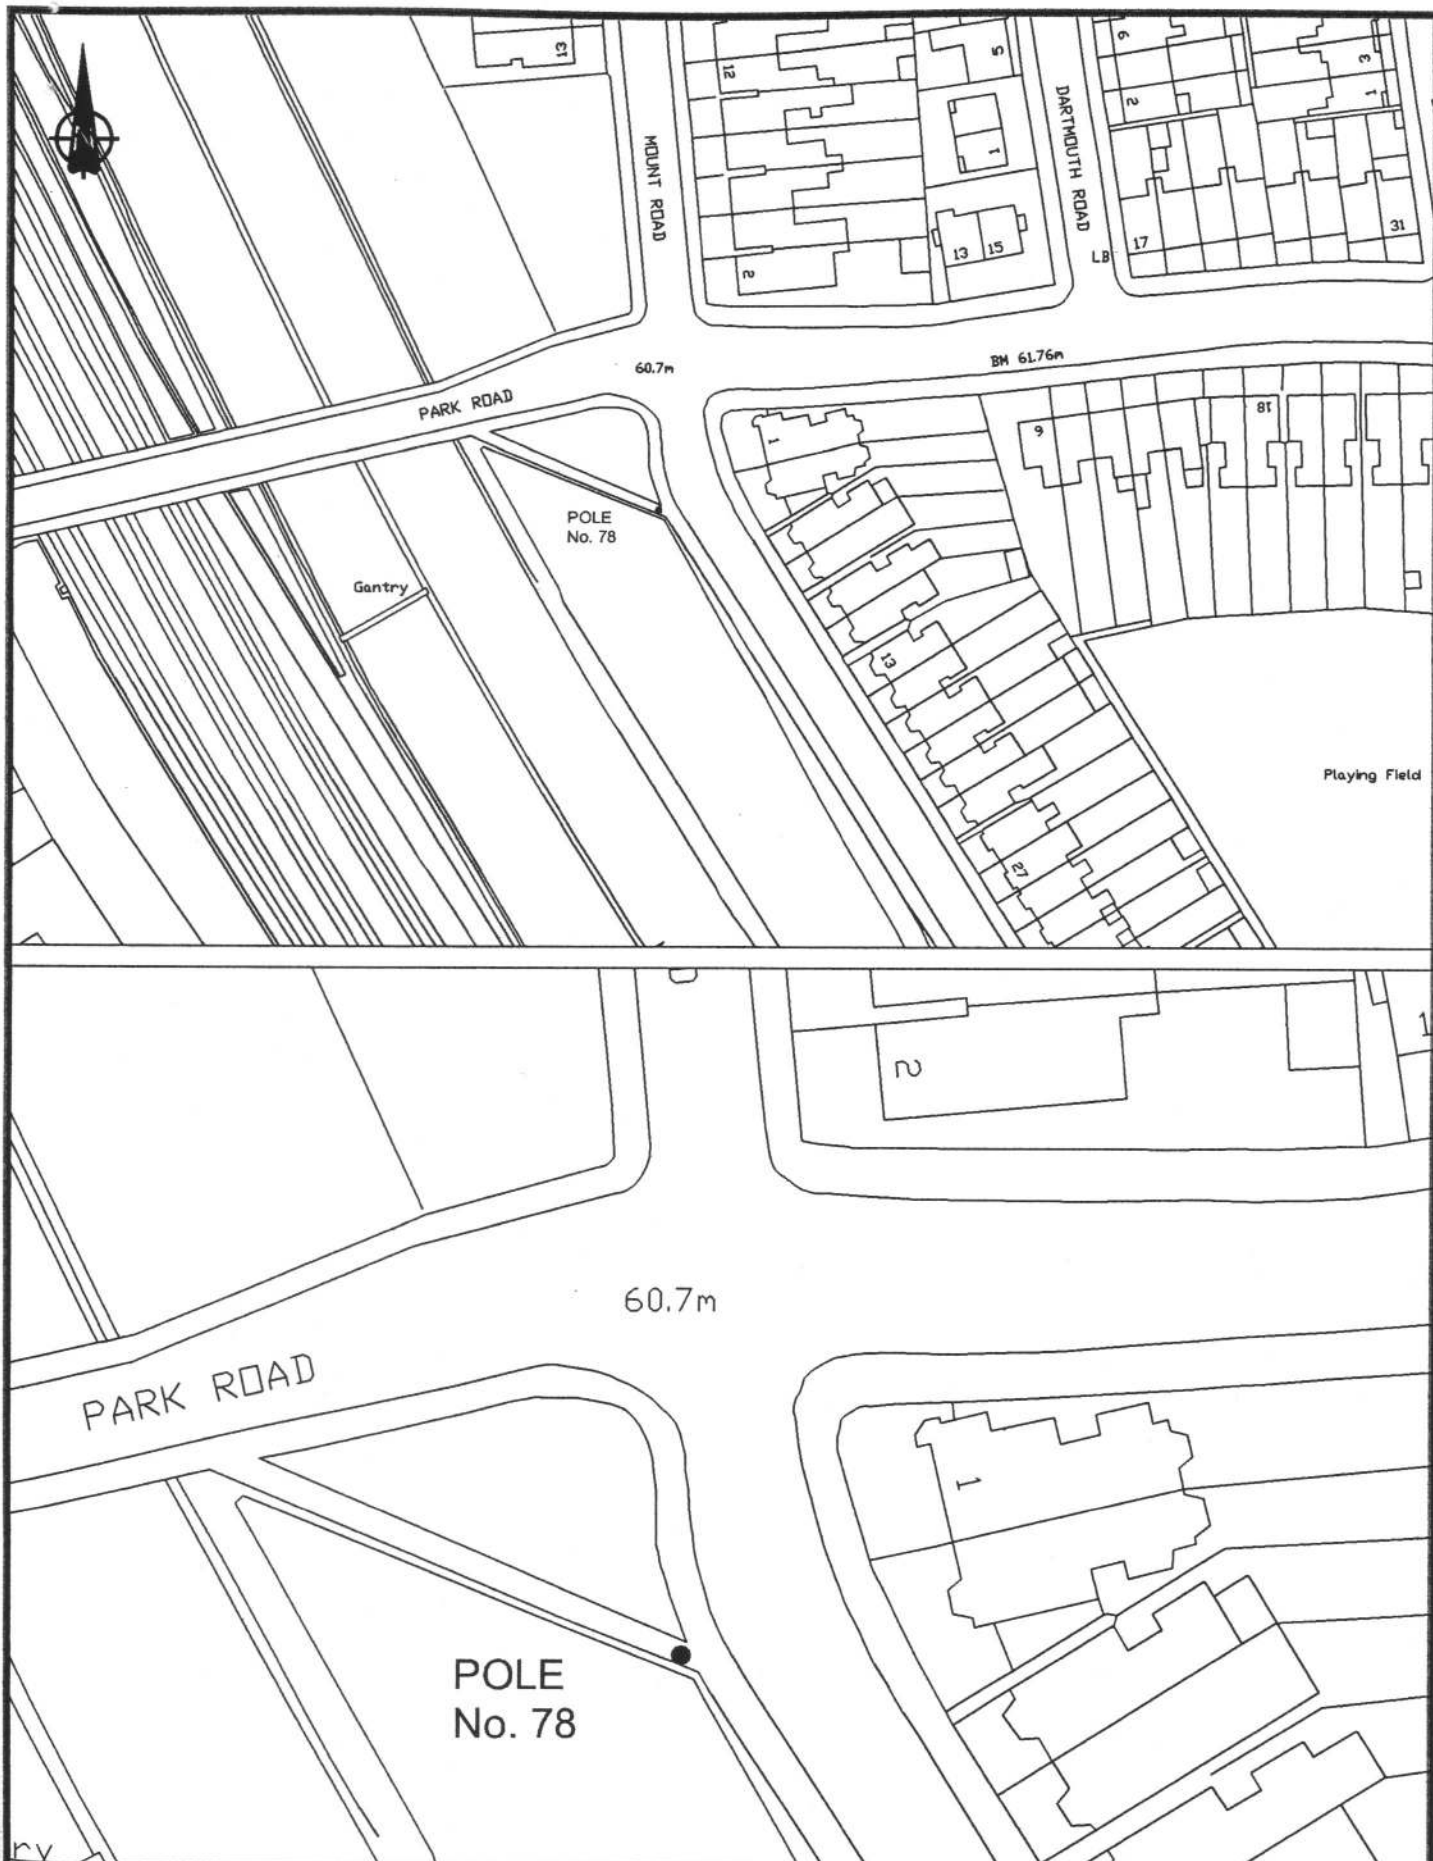


Initiated by JDK	SCHEME: THE UNITED SYNAGOGUE ERUV POLE No. 78 PARK ROAD, HENDON, NW4	Andrew Barry-Pursell, LLB MA, Head of Development and Regeneration,	
Drawn by CB			
Checked by KEB	TITLE: PROPOSED ERUV LICENCE	London Borough of Barnet, Barnet House, 1255 High Road, Whetstone, London, N20 0EJ. Tel. 020 8359 2000	DRAWING No.
Date 15.6.99			Scales 1:1250 & 1:50
			Acadjob Ref. /draft/22346_78.dwg

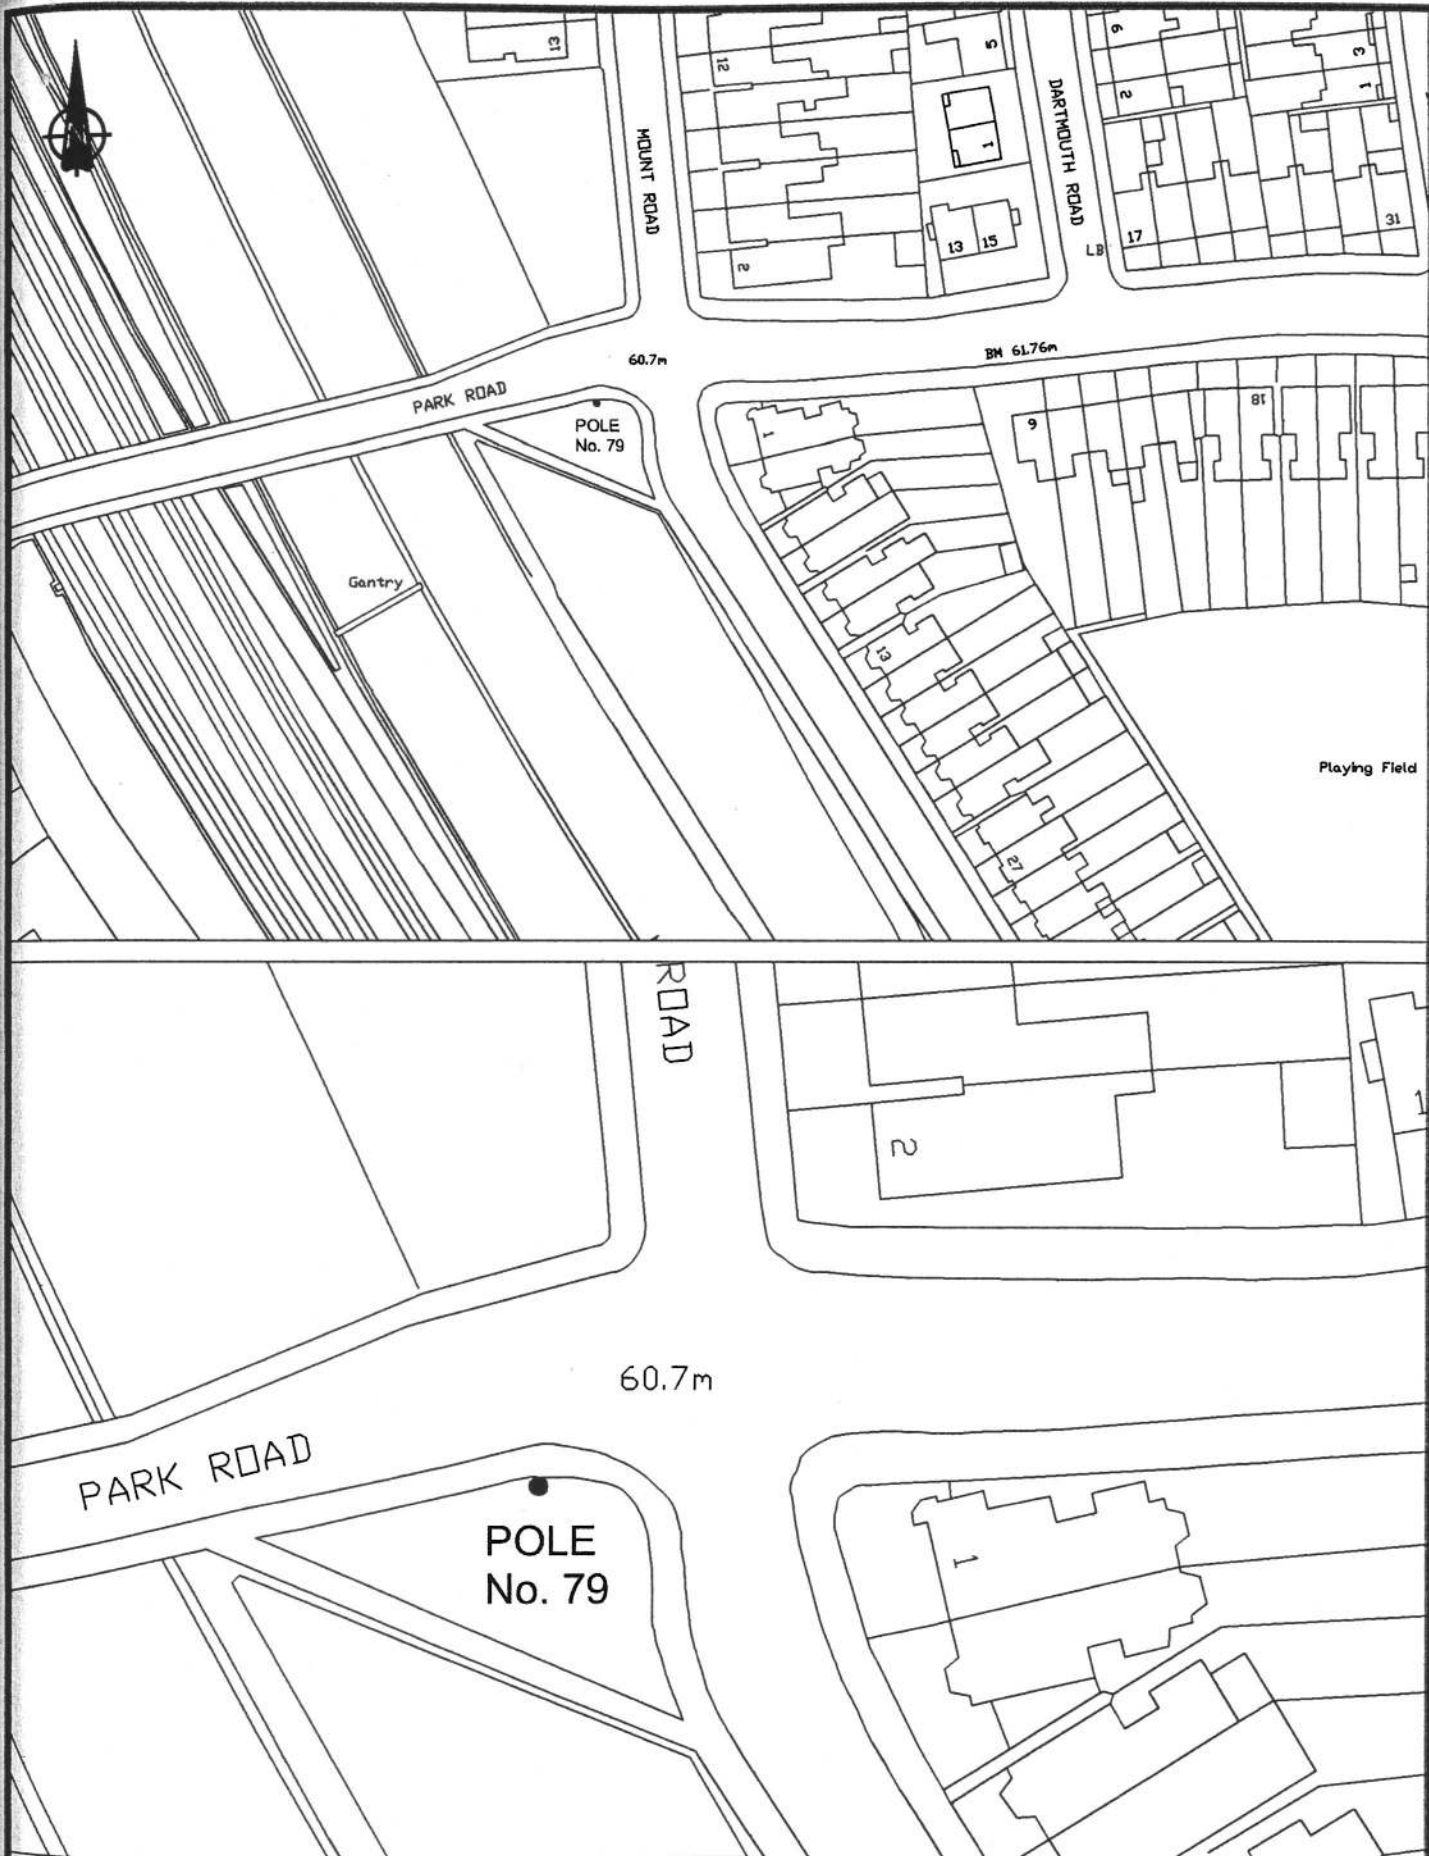

Initiated by JDK	SCHEME: THE UNITED SYNAGOGUE ERUV POLE No. 79 PARK ROAD, HENDON, NW4	Andrew Barry-Purssell, LLB MA, Head of Development and Regeneration,	 LONDON BOROUGH SURVEY SECTION	
Drawn by CB			DRAWING No.	
Checked by KEB	TITLE: PROPOSED ERUV LICENCE	London Borough of Barnet, Barnet House, 1255 High Road, Whetstone, London, N20 0EJ. Tel. 020 8359 2000	22346/79	
Date 15.6.99			Scales 1:1250 & 1:50	Acadjob Ref. /draft/22346_79.dwg

Based upon the Ordnance Survey mapping with the permission of the Controller of Her Majesty's Stationery Office © Crown copyright.
 Unauthorised reproduction of this drawing is prohibited.

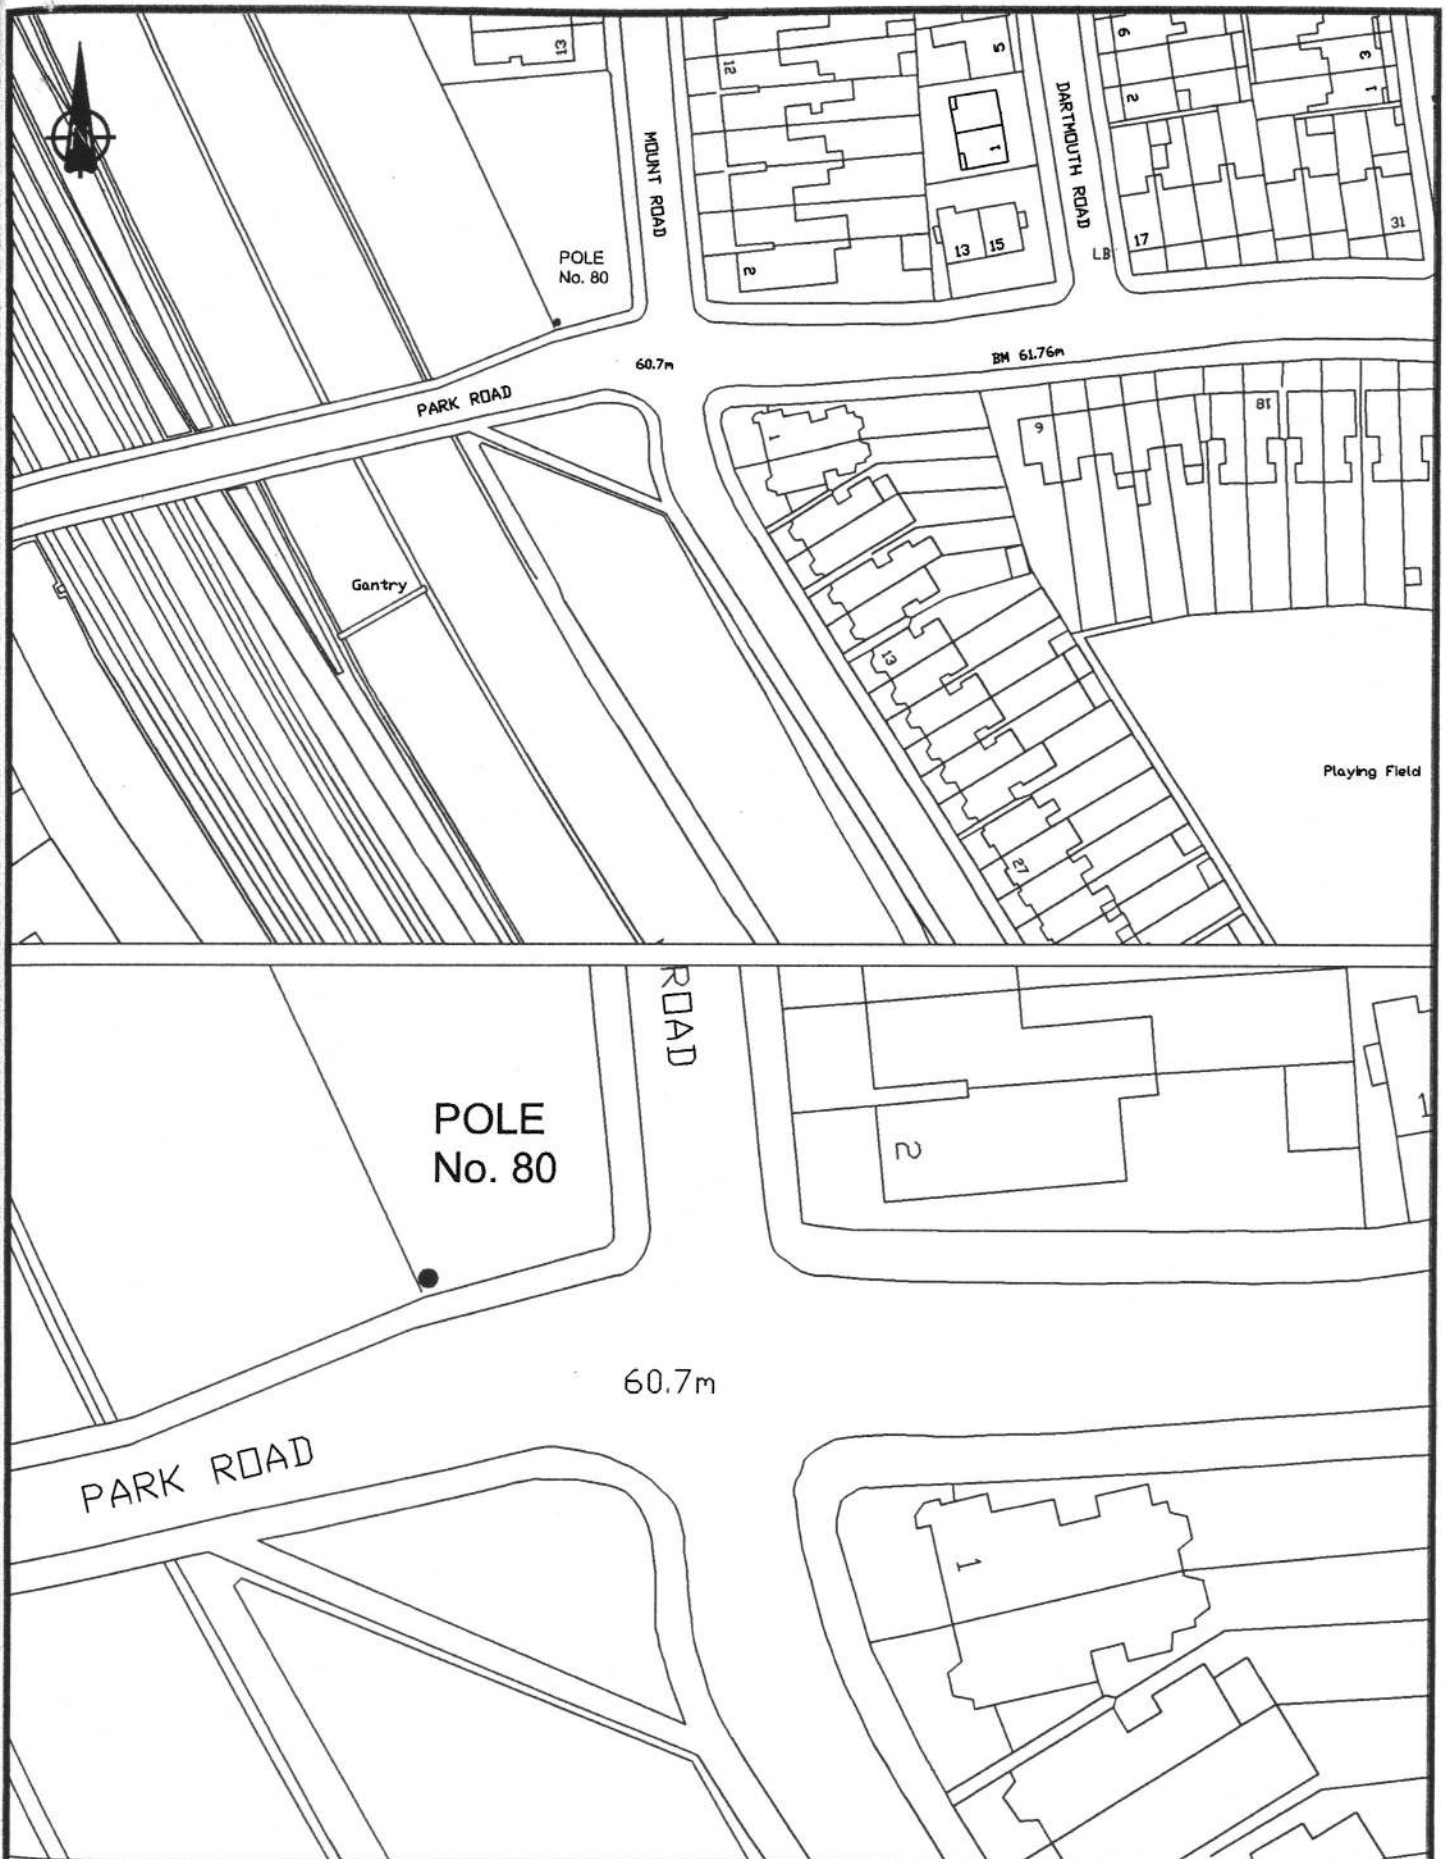

Initiated by JDK	SCHEME: THE UNITED SYNAGOGUE ERUV POLE No. 80 PARK ROAD, HENDON, NW4	Andrew Barry-Purssell, LLB MA, Head of Development and Regeneration,	
Drawn by CB			
Checked by KEB	TITLE: PROPOSED ERUV LICENCE	London Borough of Barnet, Barnet House, 1255 High Road, Whetstone, London, N20 0EJ. Tel. 020 8359 2000	DRAWING No.
Date 15.6.99			22346/80
	Scales 1:1250 & 1:50		Acadjob Ref. /draft/22346_80.dwg

Based upon the Ordnance Survey mapping with the permission of the Controller of Her Majesty's Stationary Office © Crown copyright.


Unauthorised reproduction infringes Crown copyright and may lead to prosecution without compensation. London Borough of Barnet, N20 0EJ.



Initiated by JDK	SCHEME: THE UNITED SYNAGOGUE ERUV POLE No. 81 STATION ROAD, HENDON, NW4	Andrew Barry-Pursell, LLB MA, Head of Development and Regeneration,	 LONDON BOROUGH SURVEY SECTION	
Drawn by CB			TITLE: PROPOSED ERUV LICENCE	London Borough of Barnet, Barnet House, 1255 High Road, Whetstone, London, N20 0EJ. Tel. 020 8359 2000
Checked by KEB	22346/81			
Date 15.6.99	Scales 1:1250 & 1:50	Acadjob Ref. /draft/22346_81.dwg		

Based upon the Ordnance Survey mapping with the permission of the Controller of Her Majesty's Stationery Office © Crown copyright.

Unauthorised reproduction in any form is prohibited and may lead to prosecution under the Copyright, Designs and Patents Act 1988.

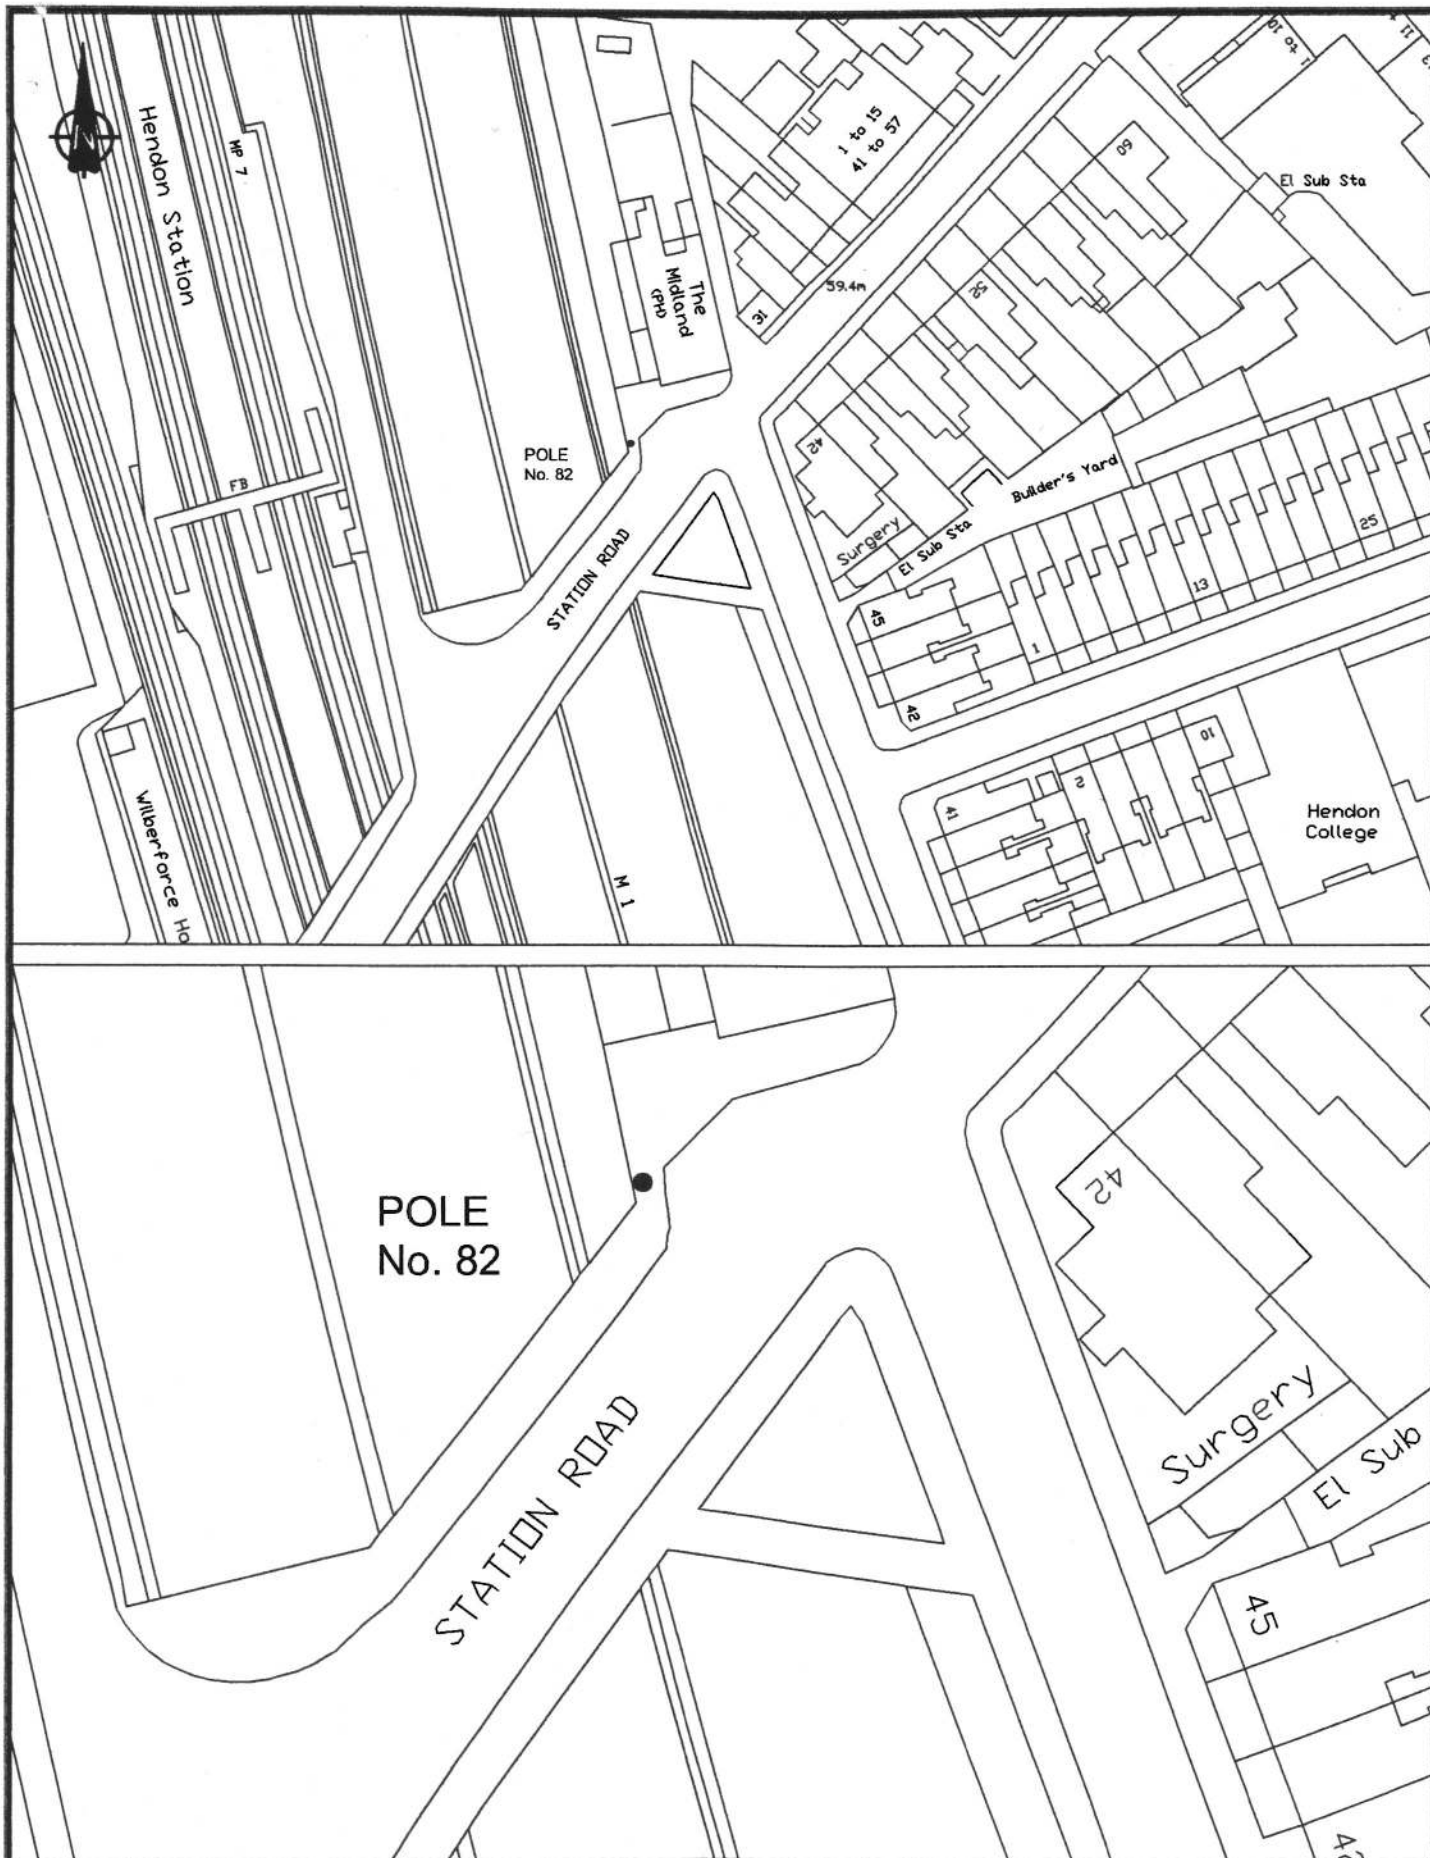

Initiated by JDK	SCHEME: THE UNITED SYNAGOGUE ERUV POLE No. 82 STATION ROAD, HENDON, NW4	Andrew Barry-Purcell, LLB MA, Head of Development and Regeneration,	
Drawn by CB			
Checked by KEB	TITLE: PROPOSED ERUV LICENCE	London Borough of Barnet, Barnet House, 1255 High Road, Whetstone, London, N20 0EJ. Tel. 020 8359 2000	DRAWING No.
Date 15.6.99			Scales 1:1250 & 1:50
			Acadjob Ref. /draft/22346_82.dwg